

SECTION 22, TOWNSHIP 31 NORTH, RANGE 5 EAST, W.M.

SCALE: 1" = 40'

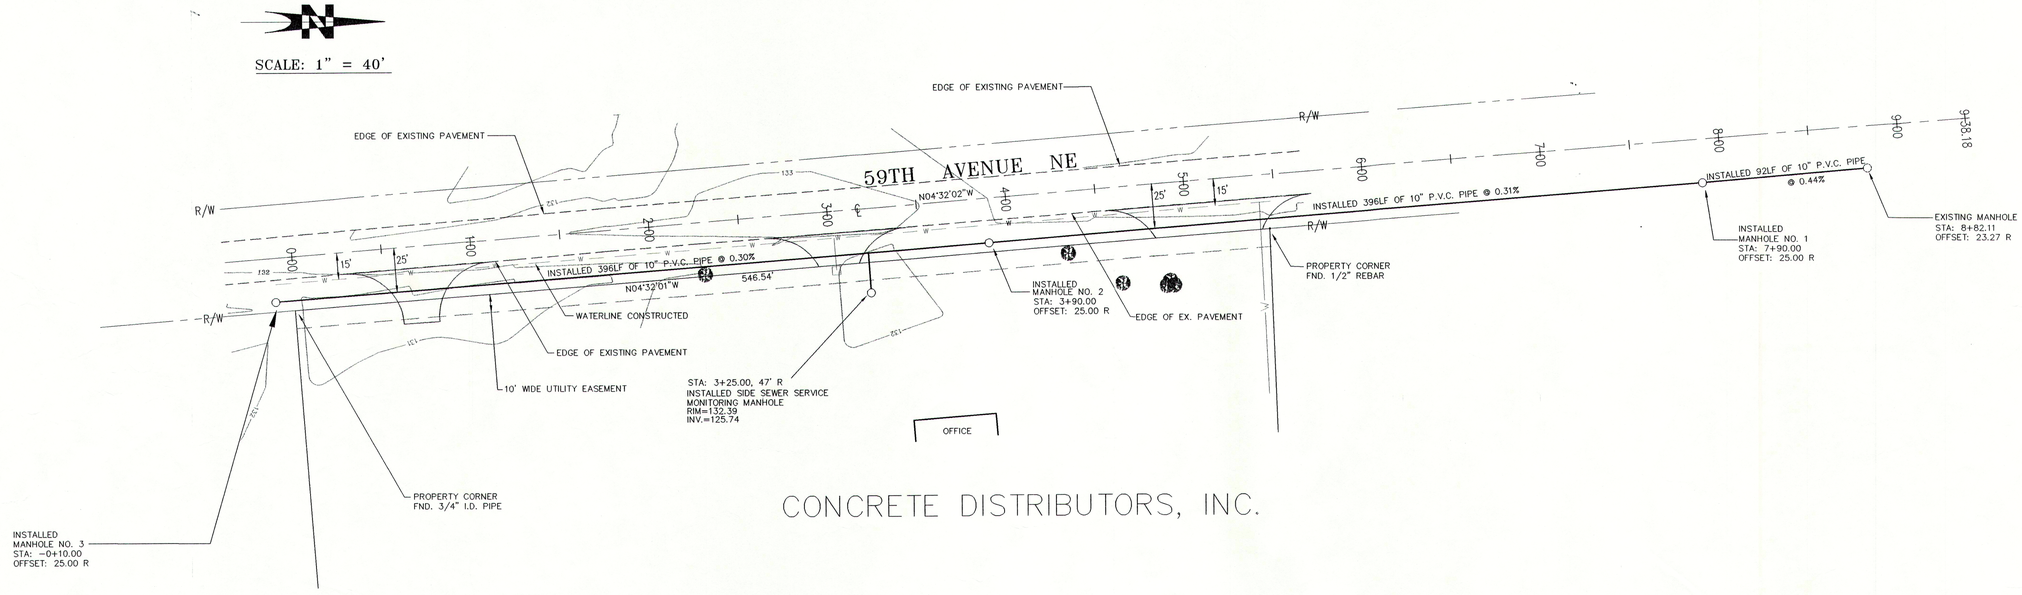

CONCRETE DISTRIBUTORS, INC.

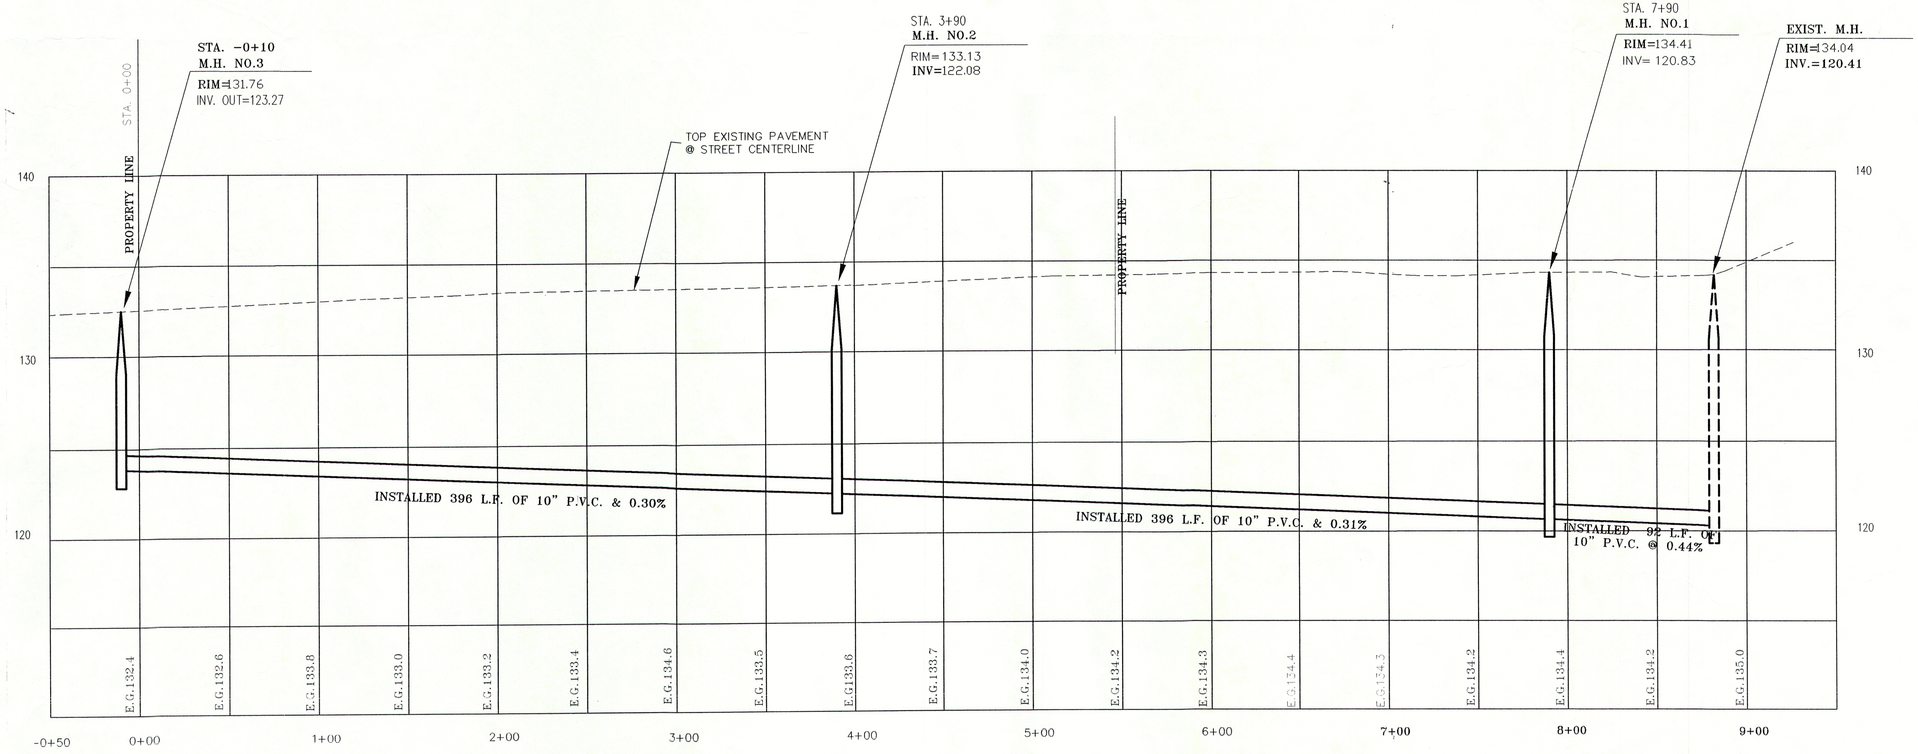

PROFILE

SCALE: HORZ. 1" = 40'
VERT. 1" = 5'

SANITARY SEWER AS-BUILT 11/06/'98

DESIGNED ____ DATE ____
DRAWN BILL TURNER DATE 01/'98
CHECKED ____ DATE ____
SCALE-HORIZONTAL 1" = 40'
SCALE - VERTICAL 1" = 5'
JOB NUMBER 12636
FIELD BOOK ____
COUNTY SNOHOMISH

FREDERICK P. TURNER REGISTERED PROFESSIONAL ENGINEER STATE OF WASHINGTON 12-25-98 EXPIRES: 12/23/99

by CASCADE SURVEYING & ENGINEERING, INC.
P.O. BOX 326 ARLINGTON, WASHINGTON 98223
(360)435-5551 FAX:(360)435-4012
(360)652-7572 1-800-593-5551

IN THE CITY OF ARLINGTON, WA.
CONSTRUCTION PLANS FOR:
CEMENT DISTRIBUTORS, INC.

SANITARY SEWER PLAN & PROFILE
AS-BUILT


1 of 3


12636
12636AB1.dwg

L-2

SECTION 22, TOWNSHIP 31 NORTH, RANGE 5 EAST, W.M.

SCALE: 1" = 40'

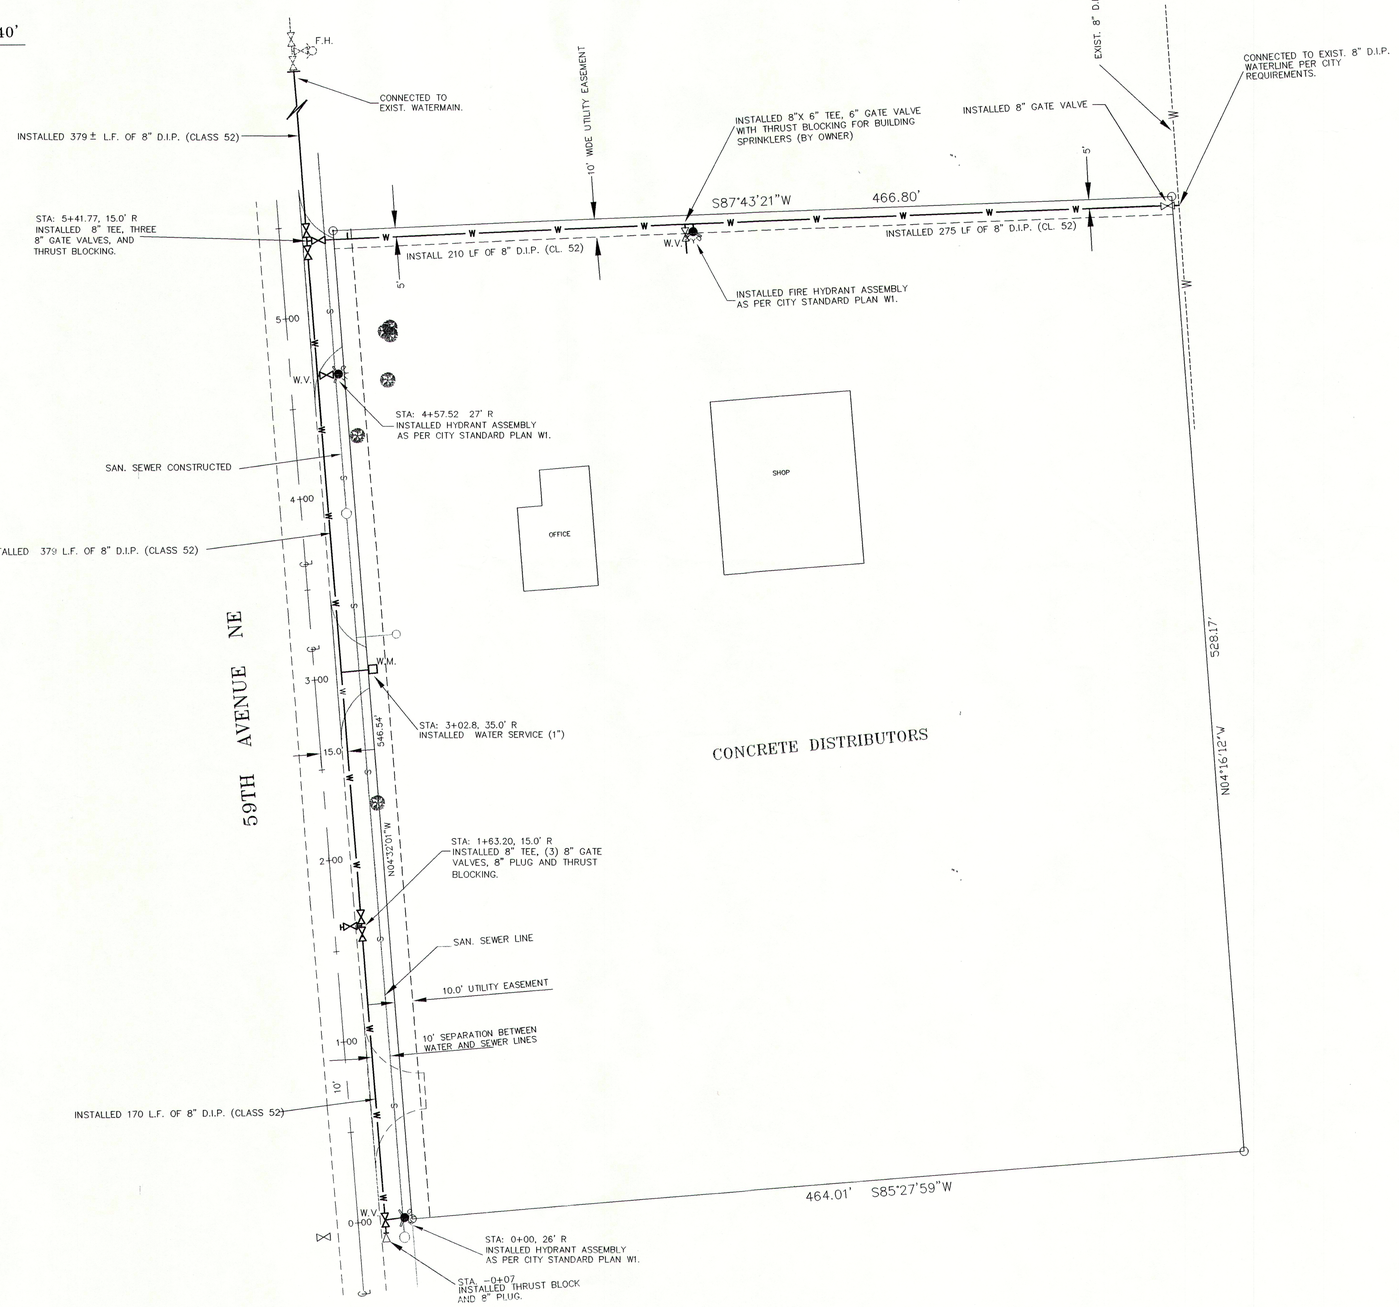

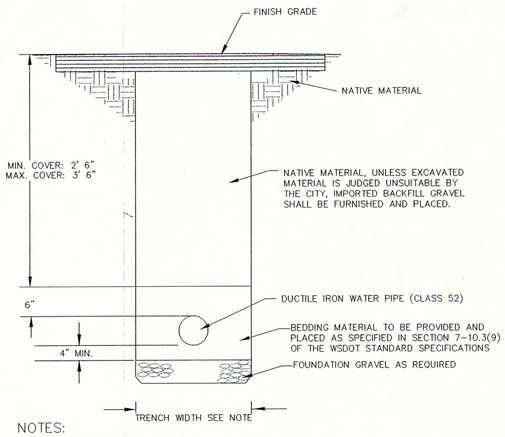

NOTES:

1. MINIMUM TRENCH WIDTH SHALL BE THE PIPE O.D. + 16" (8" EACH SIDE OF PIPE)
2. MAXIMUM TOP WIDTH OF THE TRENCH SHALL NOT EXCEED THE PIPE O.D. + 36" (18" EACH SIDE OF PIPE)

WATER MAIN TRENCH DETAIL

NO SCALE

WATER PLAN AS-BUILT 11/06/'98

DESIGNED ENGR'G.STAFF DATE 01/'98
DRAWN ENGR'G.STAFF DATE 01/'98
CHECKED DATE
SCALE-HORIZONTAL
- VERTICAL
JOB NUMBER 12636
FIELD BOOK
COUNTY SNOHOMISH


REGISTERED PROFESSIONAL ENGINEER — BRENT R. POWERS — STATE OF WASHINGTON — EXPIRES: 12/23/99

by CASCADE SURVEYING & ENGINEERING, INC.
P.O. BOX 326
ARLINGTON, WASHINGTON 98223
(360)435-5551 FAX:(360)435-4012
(360)652-7572 1-800-593-5551

IN THE CITY OF ARLINGTON, WA.
CONSTRUCTION PLANS FOR:
CEMENT DISTRIBUTORS, INC.
WATER PLAN
AS-BUILT

#12636
12633AB2.dwg

SECTION 22, TOWNSHIP 31 NORTH, RANGE 5 EAST, W.M.

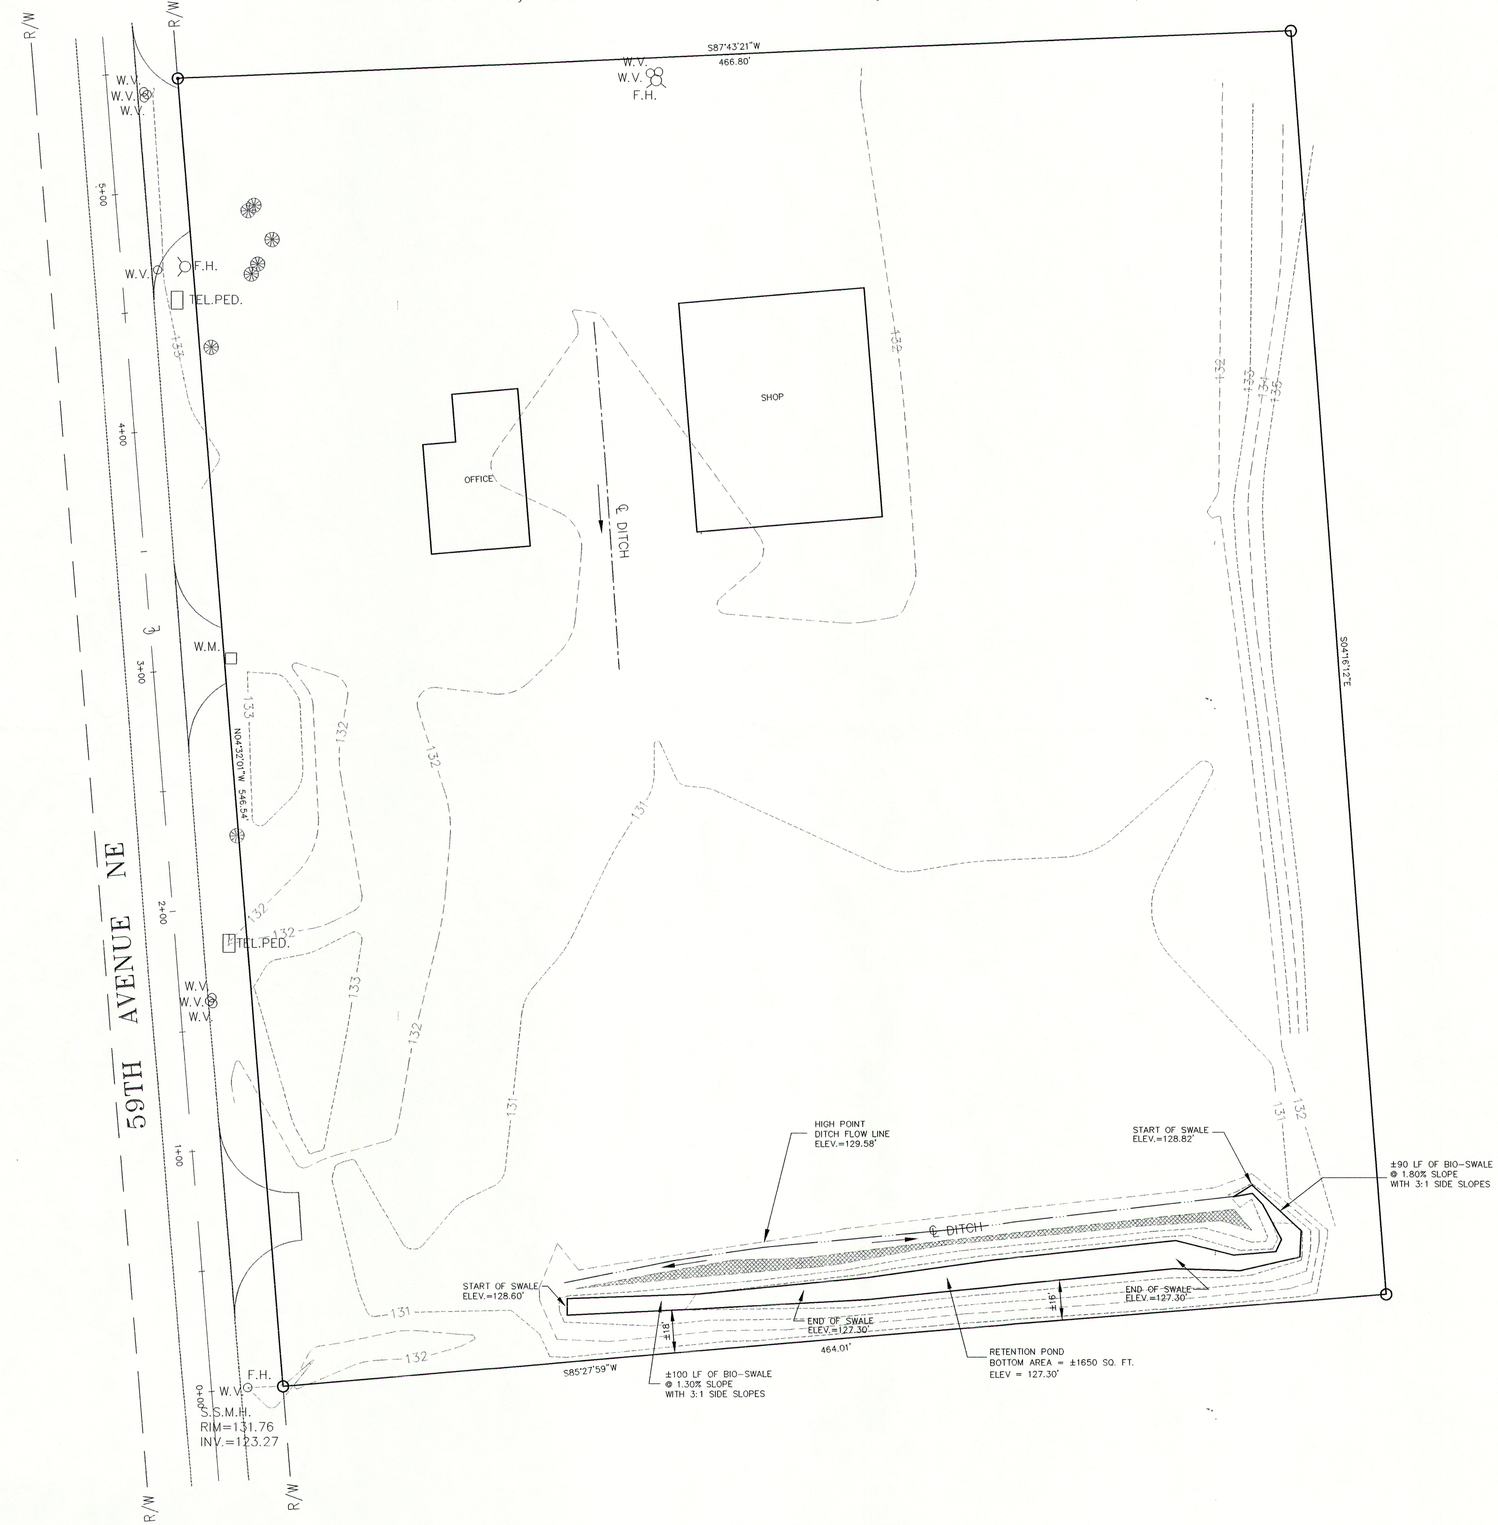

1" = 30'

STORMWATER SYSTEM AS-BUILT 03/23/99

DESIGNED ENG. STAFF DATE 02/98
DRAWN ENG. STAFF DATE 02/98
CHECKED DATE
SCALE-HORIZONTAL
- VERTICAL
JOB NUMBER 12636
FIELD BOOK
COUNTY SNOHOMISH

REGISTERED PROFESSIONAL ENGINEER
STATE OF WASHINGTON
KENNETH R. PONNER
EXPIRES 12/22/99

by CASCADE SURVEYING & ENGINEERING, INC.
P.O. BOX 326
ARLINGTON, WASHINGTON 98223
(360)435-5551 FAX:(360)435-4012
(360)652-7572 1-800-583-5551

IN THE CITY OF ARLINGTON, WA.
CONSTRUCTION PLANS FOR:
CEMENT DISTRIBUTORS, INC.
SITE PLAN AND STORM DRAINAGE PLAN

3 OF 3

12636
I:/DRAWNGS/12636AB3.DWG