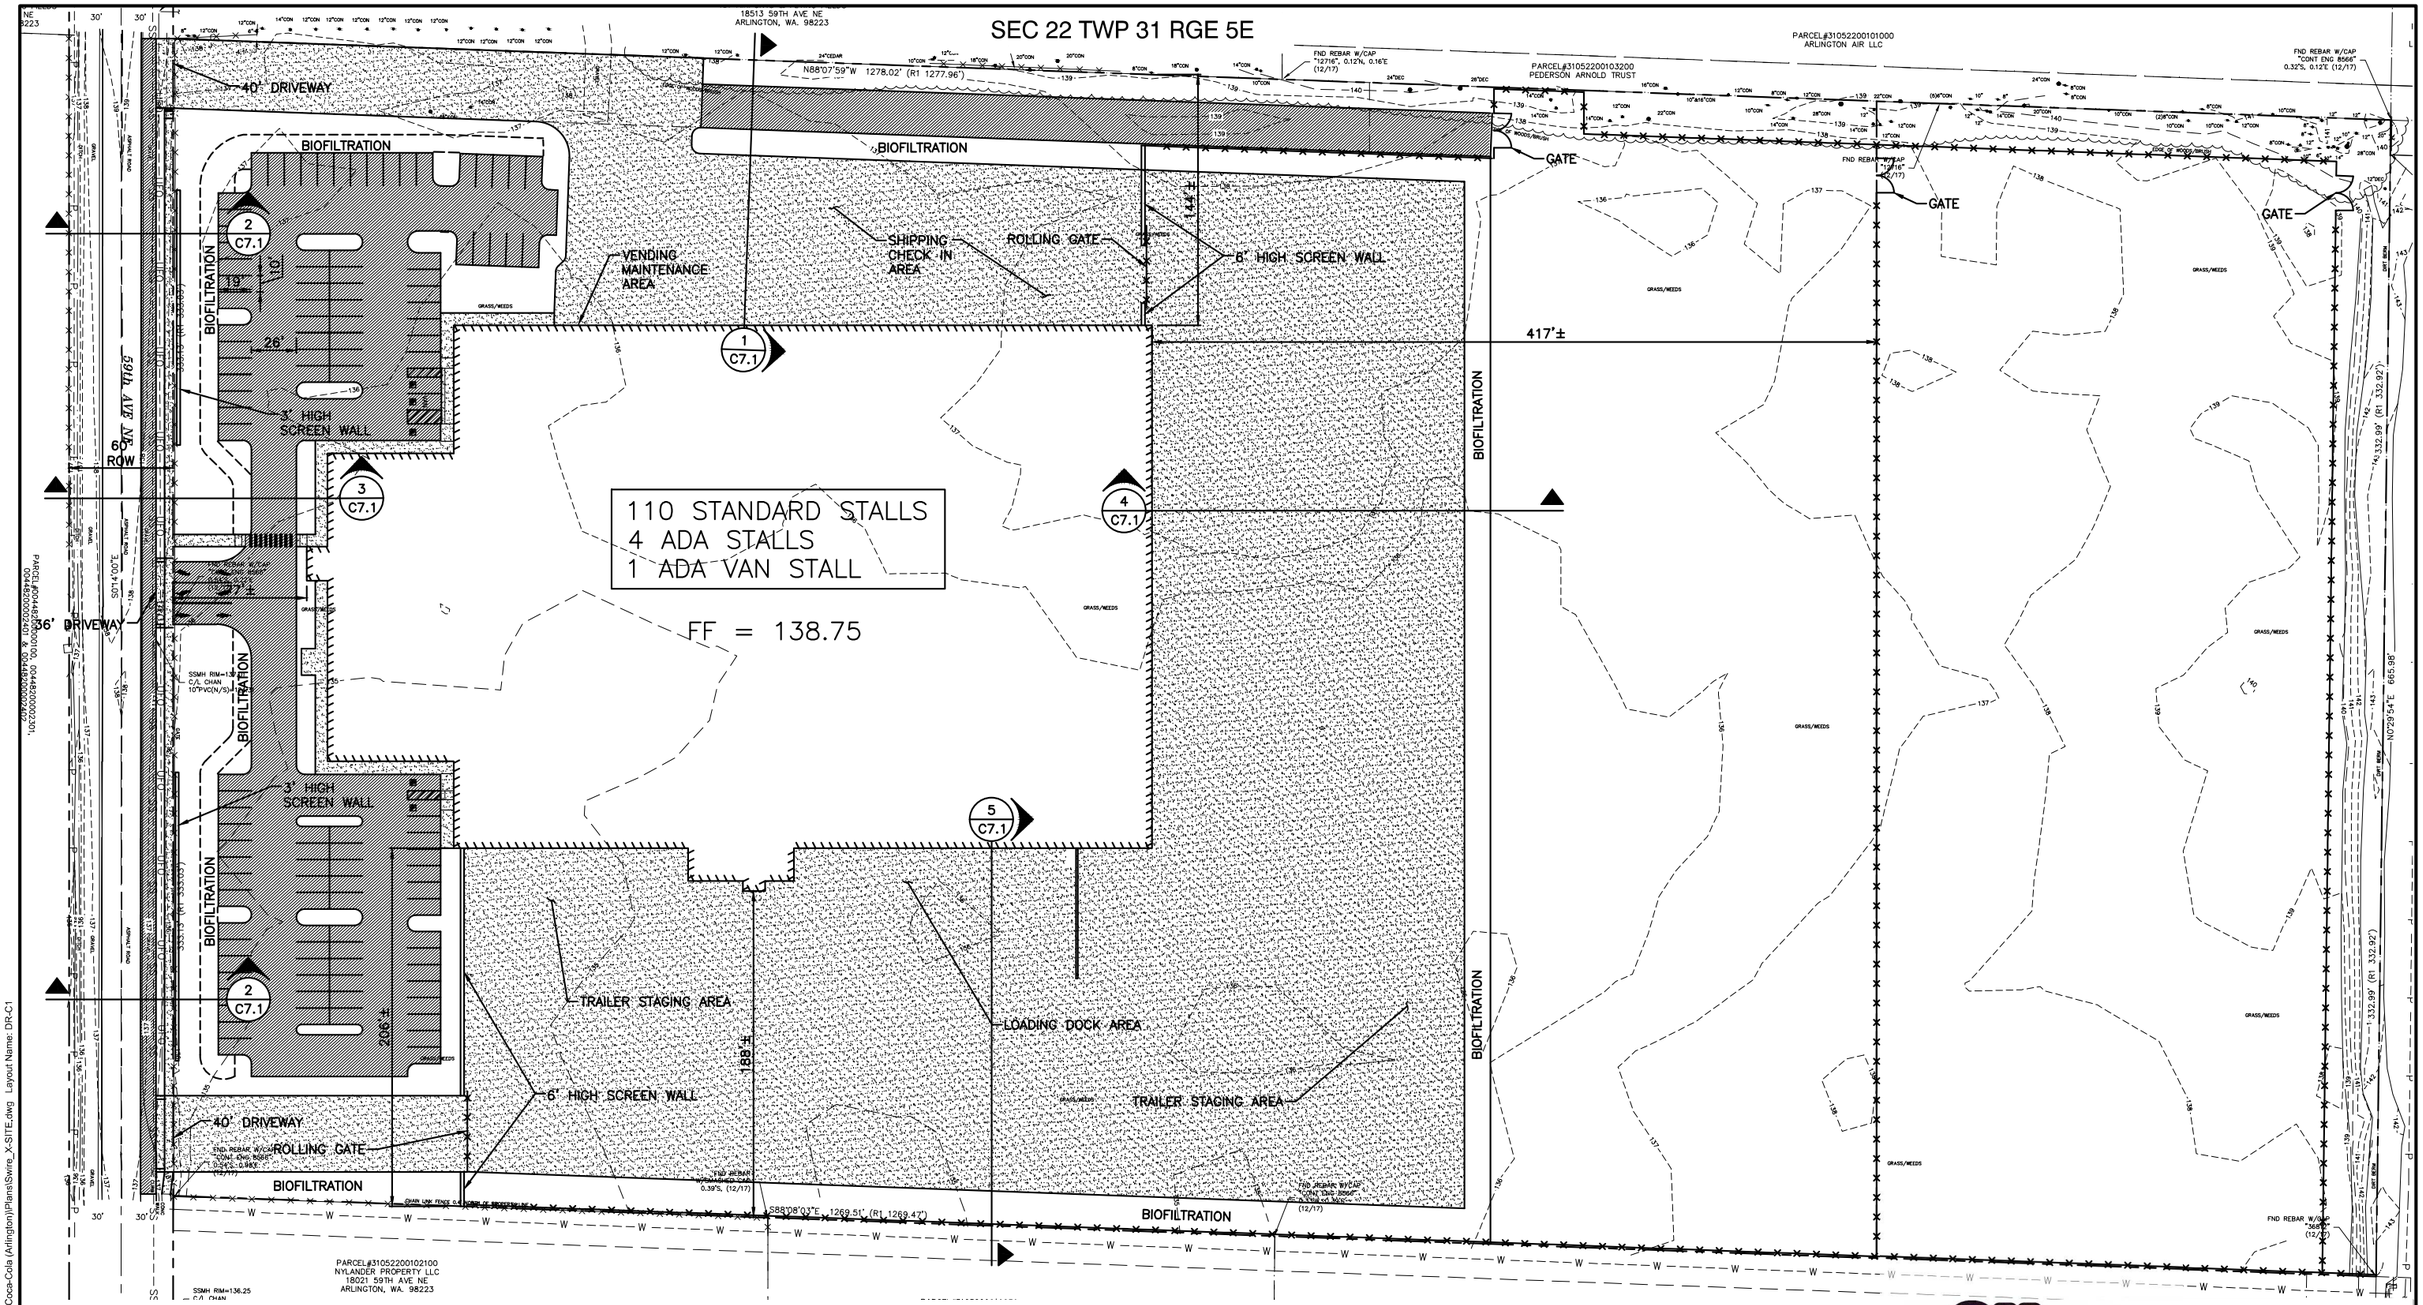

Know what's below. Call before you dig.

PLAN CHECK	BY	DATE

DATE	NO.	REVISION	BY

DESIGNED BY: REVIEWED BY:

Daniel D. Filuk, Architect

300 W. Clarendon Avenue, Suite 320
Phoenix, Arizona, 85013
O: 602-234-1868 / F: 602-234-1413

Registered Architect in: AZ,CO,FL,MT,NV,NM,OR,OK,TN,UT,WA

BIG-D CONSTRUCTION

Coca-Cola SWIRE COCA-COLA, USA

TerraVista NW LLC
Consulting Engineers
3204 SMOKEY POINT DR. #207
ARLINGTON, WA 98223
425-422-0840
WWW.TERRAVISTANW.COM

ERIC J. SCOTT — STATE OF WASHINGTON — 36704 — REGISTERED PROFESSIONAL ENGINEER — 8/6/18

ARLINGTON DISTRIBUTION FACILITY

59TH AVE, ARLINGTON, WA 98223

JOB NO. 180301

OVERALL SITE PLAN

DR-C1

Plotted: Aug 04, 2018 - 5:01pm Eric T:\Projects\180301 Swire Coca-Cola (Arlington)\Plans\Swire_X-SITE.dwg Layout Name: DR-C1

Coca-Cola
Coca-Cola
Coca-Cola
Coca-Cola