SEC 21 T31N R5E WM

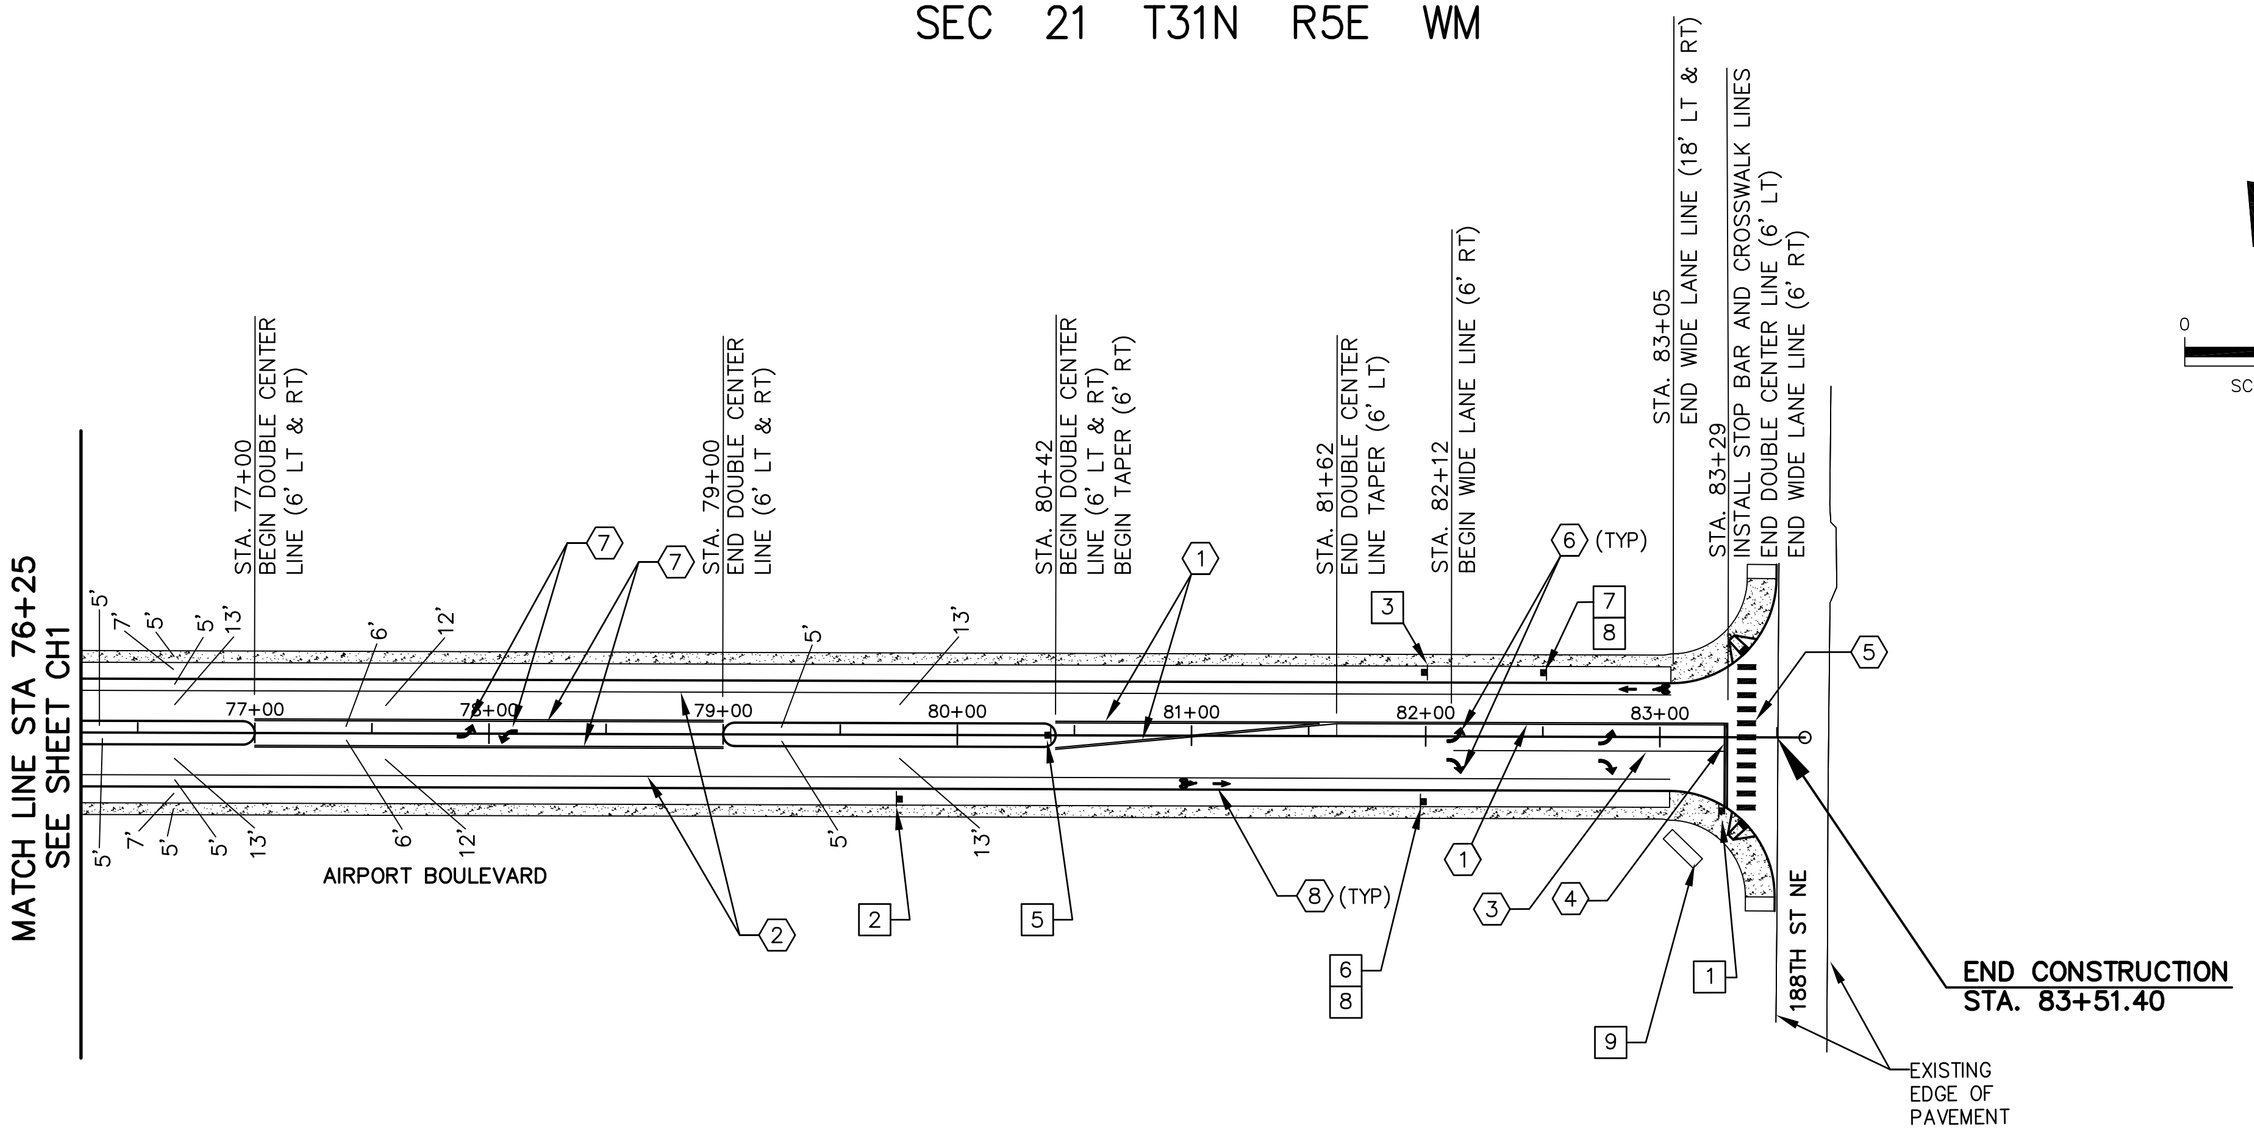

NORTH

0 50 100

SCALE IN FEET

CHANNELIZATION LEGEND

1. PAINTED DOUBLE CENTER LINE (YELLOW)
2. PAINTED WIDE LANE LINE
3. PLASTIC WIDE LANE LINE
4. PLASTIC STOP LINE
5. PLASTIC CROSSWALK LINE PER WSDOT STANDARD PLAN M-15.10-01
6. PLASTIC TRAFFIC ARROW PER WSDOT STANDARD PLAN M-24.40-01
   - STA 78+00, 0' LT. = 2 EA
   - STA 82+12, 0' LT & 12' RT = 2 EA
   - STA 82+77, 0' LT & 12' RT = 2 EA
7. PAINTED TWO-WAY LEFT TURN CENTER LINE
8. PLASTIC BICYCLE LANE SYMBOL PER WSDOT STANDARD PLAN M-9.50-01
   - STA 81+00, RT
   - STA 82+95, LT

CHANNELIZATION NOTE:

PLASTIC AND PAINTED LINES SHALL BE PER WSDOT STANDARD PLAN M-20.40-01 UNLESS OTHERWISE NOTED.

SIGN LEGEND

M4-11
24" X 6"
SHEETING TYPE IV

7 "BEGIN SIGN"
STA 82+50, 27.5' LT.
MOUNT ABOVE SIGN 8

M4-12
24" X 6"
SHEETING TYPE IV

6 "END SIGN"
STA 82+00, 27.5' RT.
MOUNT ABOVE SIGN 8

9 "AIRPORT BUSINESS PARK SIGN"
TO BE FIELD LOCATED BY THE ENGINEER.
SEE SECTION 8-21 OF THE SPECIAL PROVISIONS FOR CONSTRUCTION REQUIREMENTS.

R3-17
30" X 24"
SHEETING TYPE IV

8 "BIKE LANE SIGN"
STA 82+00, 27.5' RT.
STA 82+50, 27.5' LT.

SHEETING TYPE II

R1-1
30" X 30"
SHEETING TYPE IV

W3-1
30" X 30"
SHEETING TYPE IV

1 "STOP SIGN & STREET SIGNS"
STA 83+25, 31.0' RT.

2 "STOP AHEAD"
STA 79+75, 27.5' RT.

R2-1
24" X 30"
SHEETING TYPE IV

3 "SPEED LIMIT 25"
STA 82+00, 27.5' LT.

R4-7
24" X 30"
SHEETING TYPE IV

5 "STAY RIGHT SIGN"
STA 80+39, 0' LT.

SIGN NOTES:

1.) SIGNS SHALL BE INSTALLED PER CITY DETAIL R-120.

2.) STREET SIGNS SHALL BE PER CITY DETAIL R-110 AND SHALL BE DOUBLED SIDED.

3.) SIGNS PER WSDOT SIGN FABRICATION MANUAL.

PLAN CHECK	BY	DATE					
			DATE	NO.	REVISION		BY
			DESIGNED BY: BJH		DRAWN BY: MPN		

FOR TRAFFIC

BRYAN J. HUSCHKA STATE OF WASHINGTON 20026599 REGISTERED PROFESSIONAL ENGINEER

APPROVED FOR CONSTRUCTION

JAMES KELLY, PE
PUBLIC WORKS DIRECTOR

DATE APPROVED:

CITY OF ARLINGTON

AECOM
701 Fifth Avenue, Suite 1100 Seattle, Wa 98104 T 206.674.4200
10900 NE 8th Street, Suite 750 Bellevue, Wa 98004
701 2nd Ave, Suite 1000 Seattle, Wa 98104
WWW.AECOM.COM

CITY OF ARLINGTON
AIRPORT BOULEVARD ROAD IMPROVEMENTS
CHANNELIZATION & SIGNING PLAN

REFERENCE SHEET NO. CH2

SHEET OF SHEETS

Plotted: Apr 23, 2010 - 1:44pm HuschkaB L:\work\112736-60131014-Arlington\cad\Plan Set\112736-CH1_CH2.dwg Layout Name: CH2
Last Saved By: nonasm Apr 22, 2010 - 4:18pm