RECEIVED
FEB 18 2009
COA Engineering Dept.

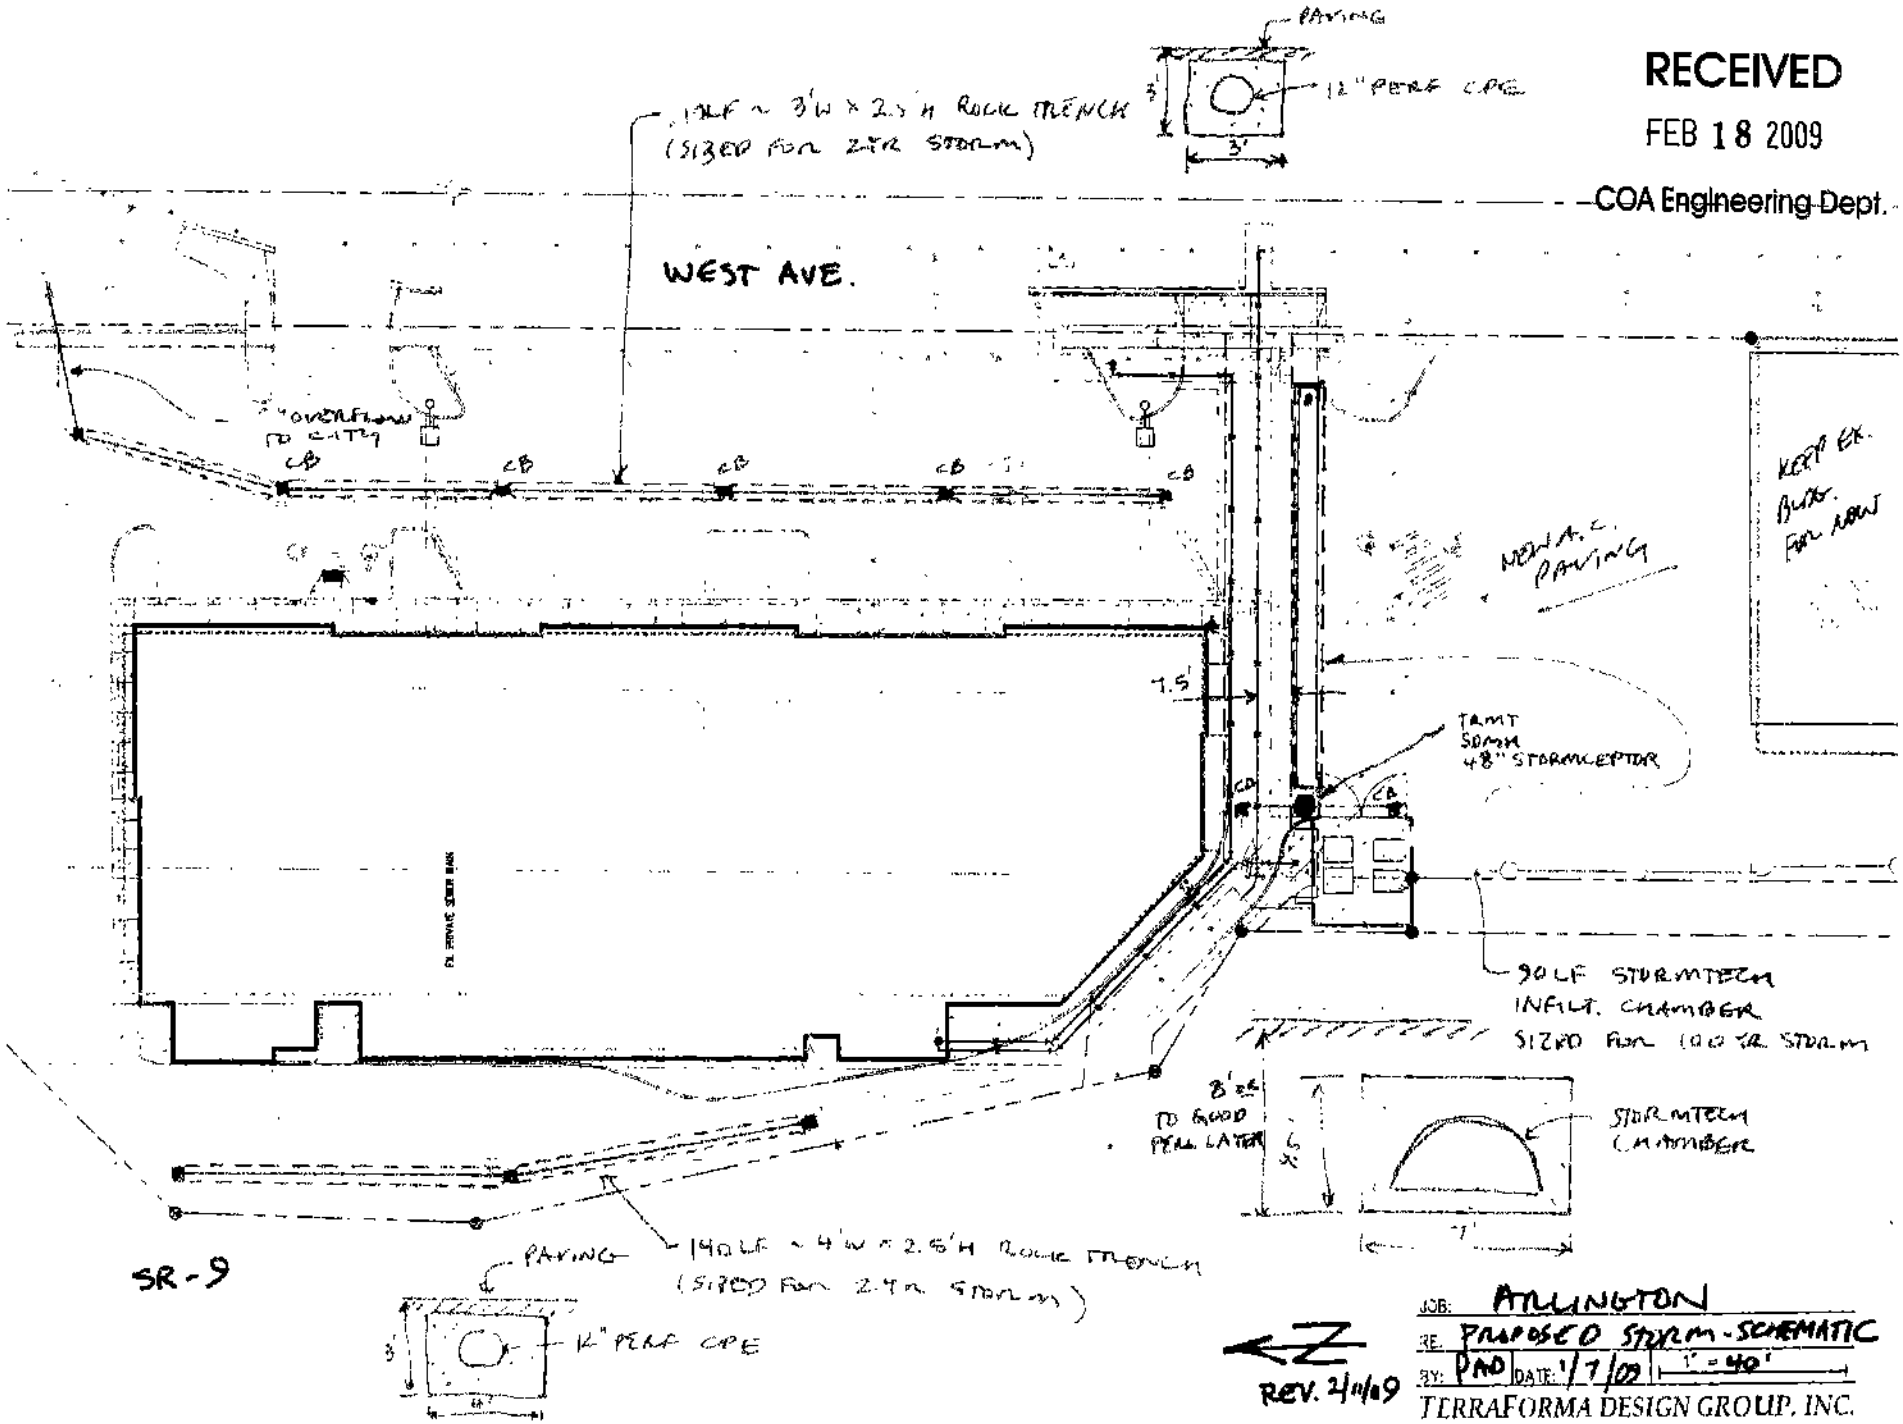

SR-9

REV. 2/11/09

JOB: ARLINGTON
RE: PROPOSED STORM - SCHEMATIC
BY: PAD DATE: 1/7/09 1" = 40'

TERRAFORMA DESIGN GROUP, INC.
PH: 206.923.0590 FAX: 206.923.3507