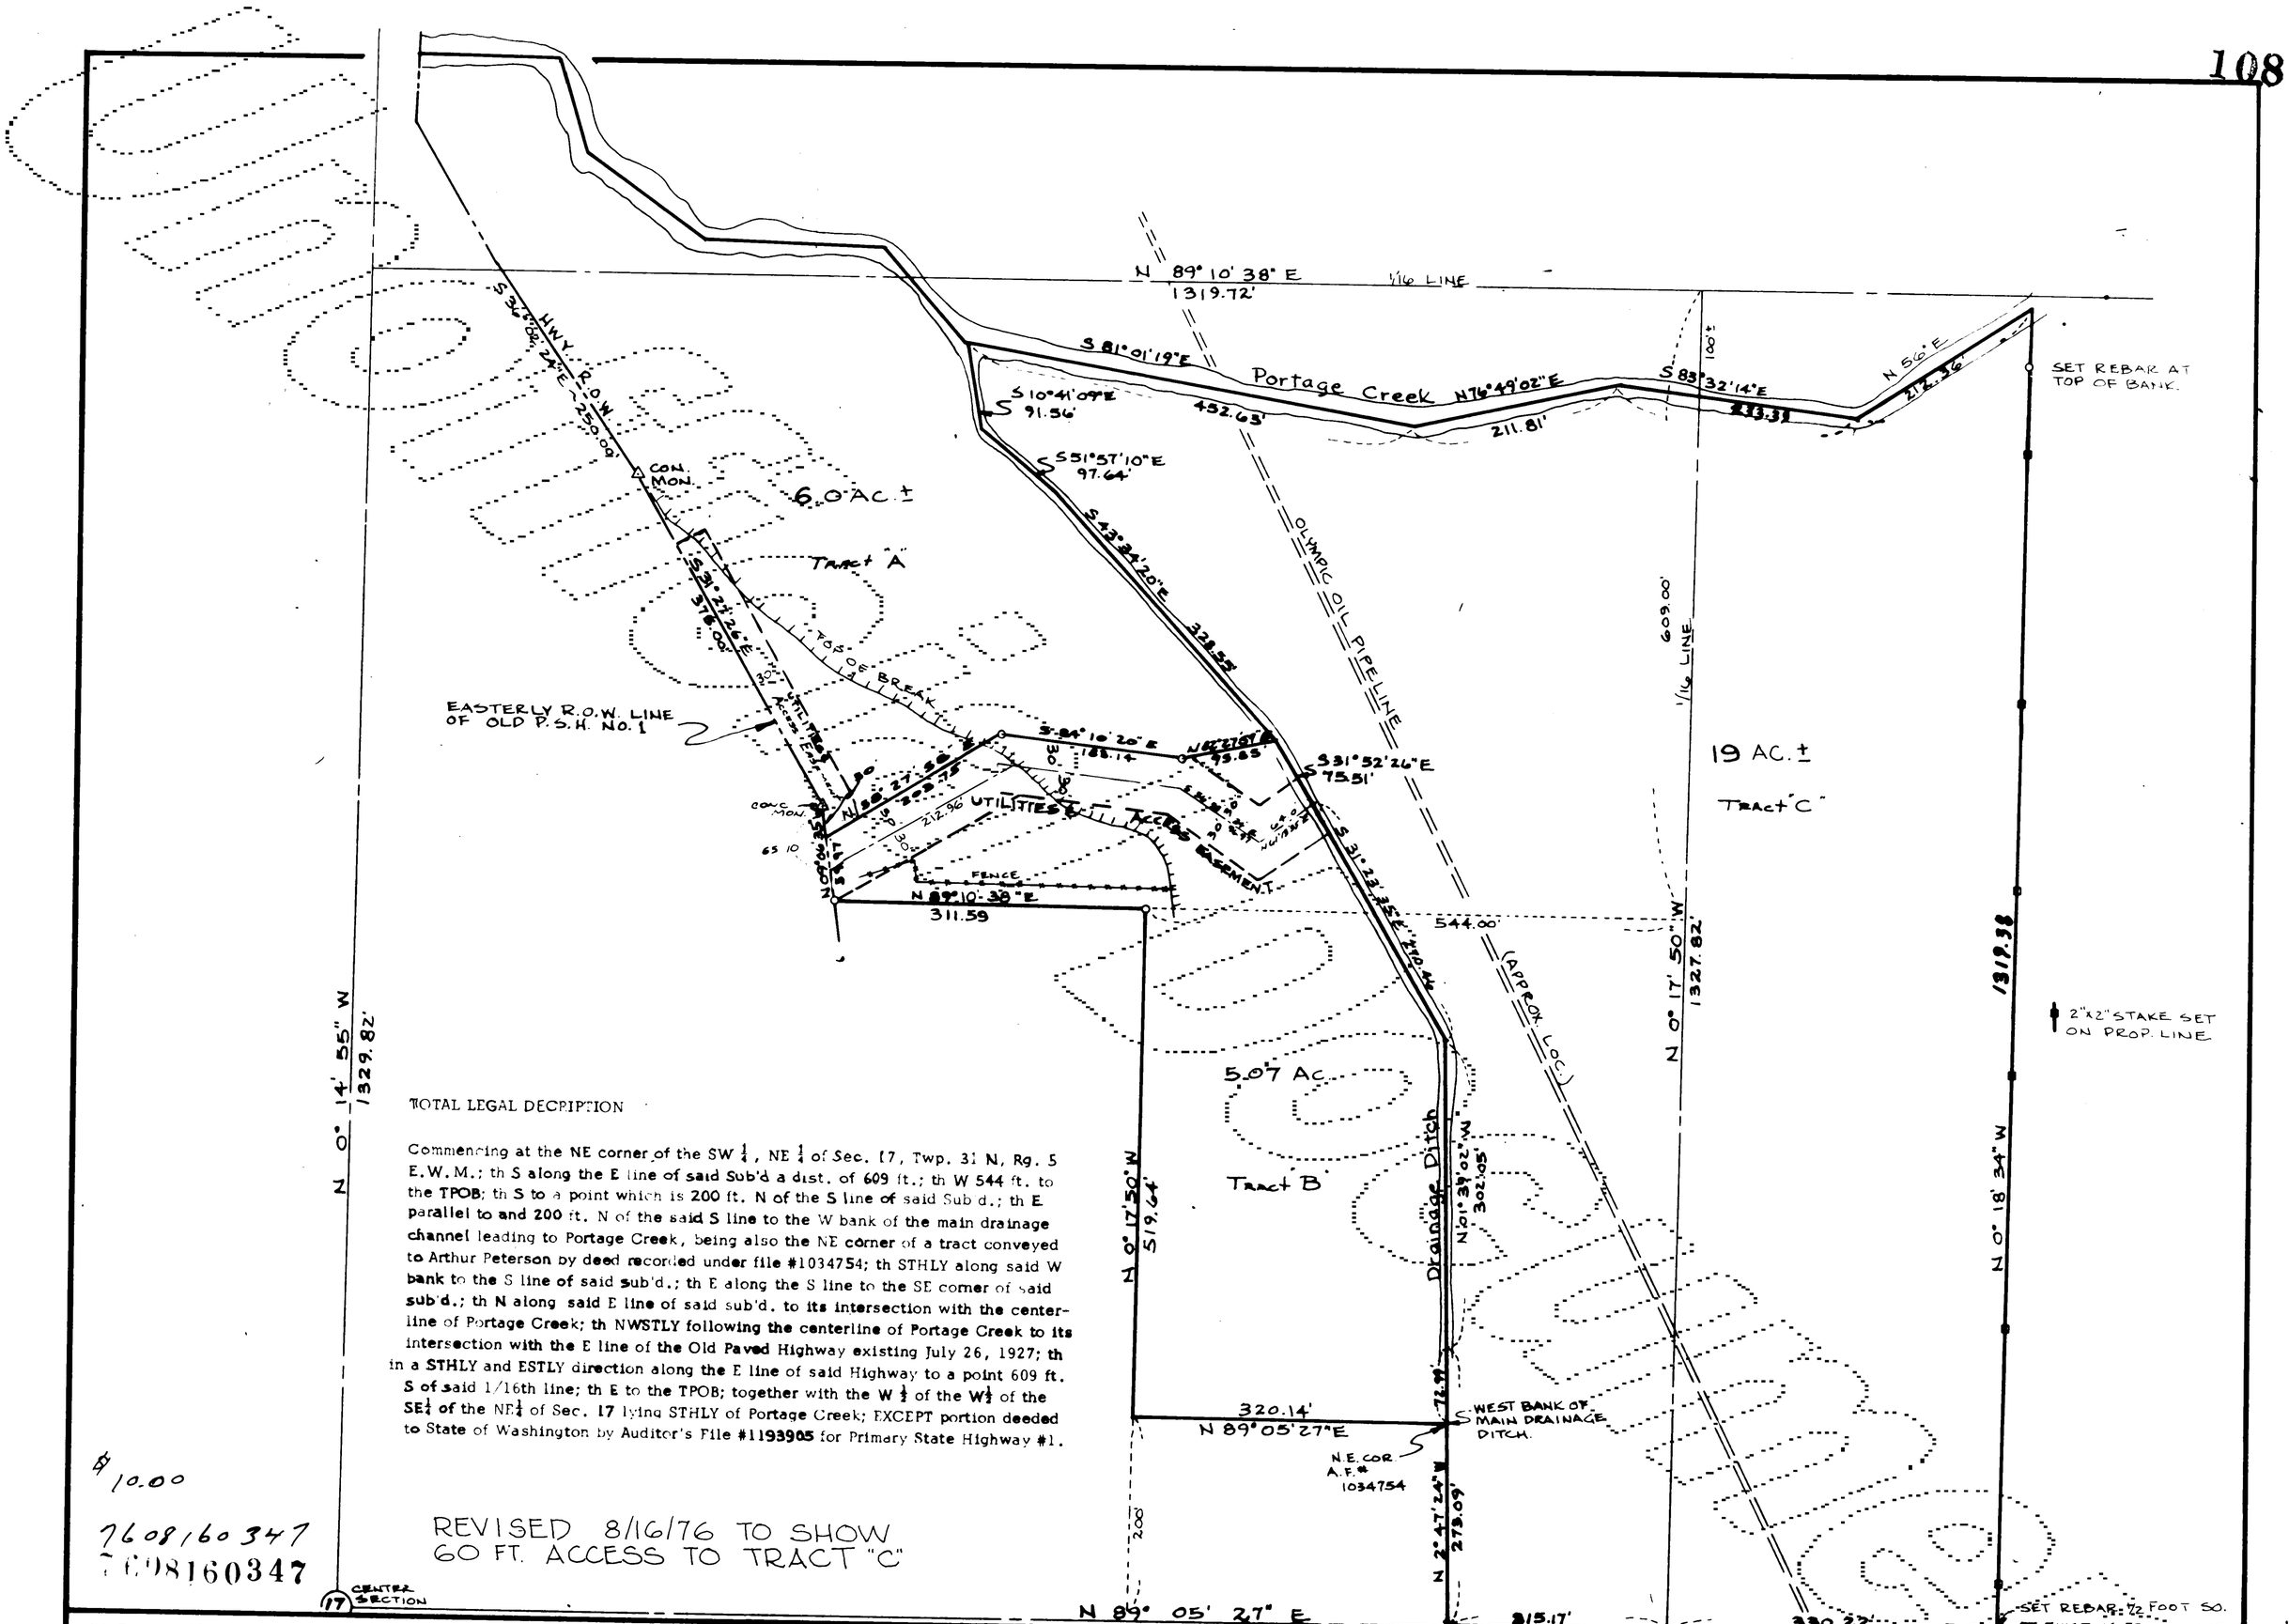

TOTAL LEGAL DECRIPTION

Commencing at the NE corner of the SW ¼, NE ¼ of Sec. 17, Twp. 31 N, Rg. 5 E.W.M.; th S along the E line of said Sub'd a dist. of 609 ft.; th W 544 ft. to the TPOB; th S to a point which is 200 ft. N of the S line of said Sub'd.; th E parallel to and 200 ft. N of the said S line to the W bank of the main drainage channel leading to Portage Creek, being also the NE corner of a tract conveyed to Arthur Peterson by deed recorded under file #1034754; th STHLY along said W bank to the S line of said sub'd.; th E along the S line to the SE corner of said sub'd.; th N along said E line of said sub'd. to its intersection with the centerline of Portage Creek; th NWSTLY following the centerline of Portage Creek to its intersection with the E line of the Old Paved Highway existing July 26, 1927; th in a STHLY and ESTLY direction along the E line of said Highway to a point 609 ft. S of said 1/16th line; th E to the TPOB; together with the W ½ of the W½ of the SE¼ of the NE¼ of Sec. 17 lying STHLY of Portage Creek; EXCEPT portion deeded to State of Washington by Auditor's File #1193905 for Primary State Highway #1.

$10.00

7608160347

7608160347

REVISED 8/16/76 TO SHOW 60 FT. ACCESS TO TRACT "C"

SURVEY FOR:
ALEXANDER MYERS CO. INC.

JOB No. 920
F.B. Sn. 50
M/99

SURVEY BY: P.O. BOX 326 ARLINGTON, WA. 98223
Cascade Surveying & Engineering, Inc.

NORTH
Scale: 1"=100'

SURVEYORS CERTIFICATE

THIS MAP CORRECTLY REPRESENTS A SURVEY MADE BY ME OR UNDER MY DIRECTION IN CONFORMANCE WITH THE REQUIREMENTS OF THE SURVEY RECORDING ACT. AT THE REQUEST OF ALEX. MYERS CO. INC. THIS 16 DAY OF AUGUST 19 76

REGISTERED LAND SURVEYOR L.S. NO. 12716

RECORDING CERTIFICATE

FILED FOR RECORD BY CASCADE SUR. & ENG. THIS 16 DAY OF AUGUST 19 76 A.D., AT 16 MINUTES PAST 4 O'CLOCK P.M. AND RECORDED IN VOLUME 4 OF SURVEYS ON PAGE 108 RECORDS OF SNOHOMISH COUNTY, WASHINGTON.

HENRY B. WHALEN
COUNTY AUDITOR

Millred L. Smith
DEPUTY AUDITOR