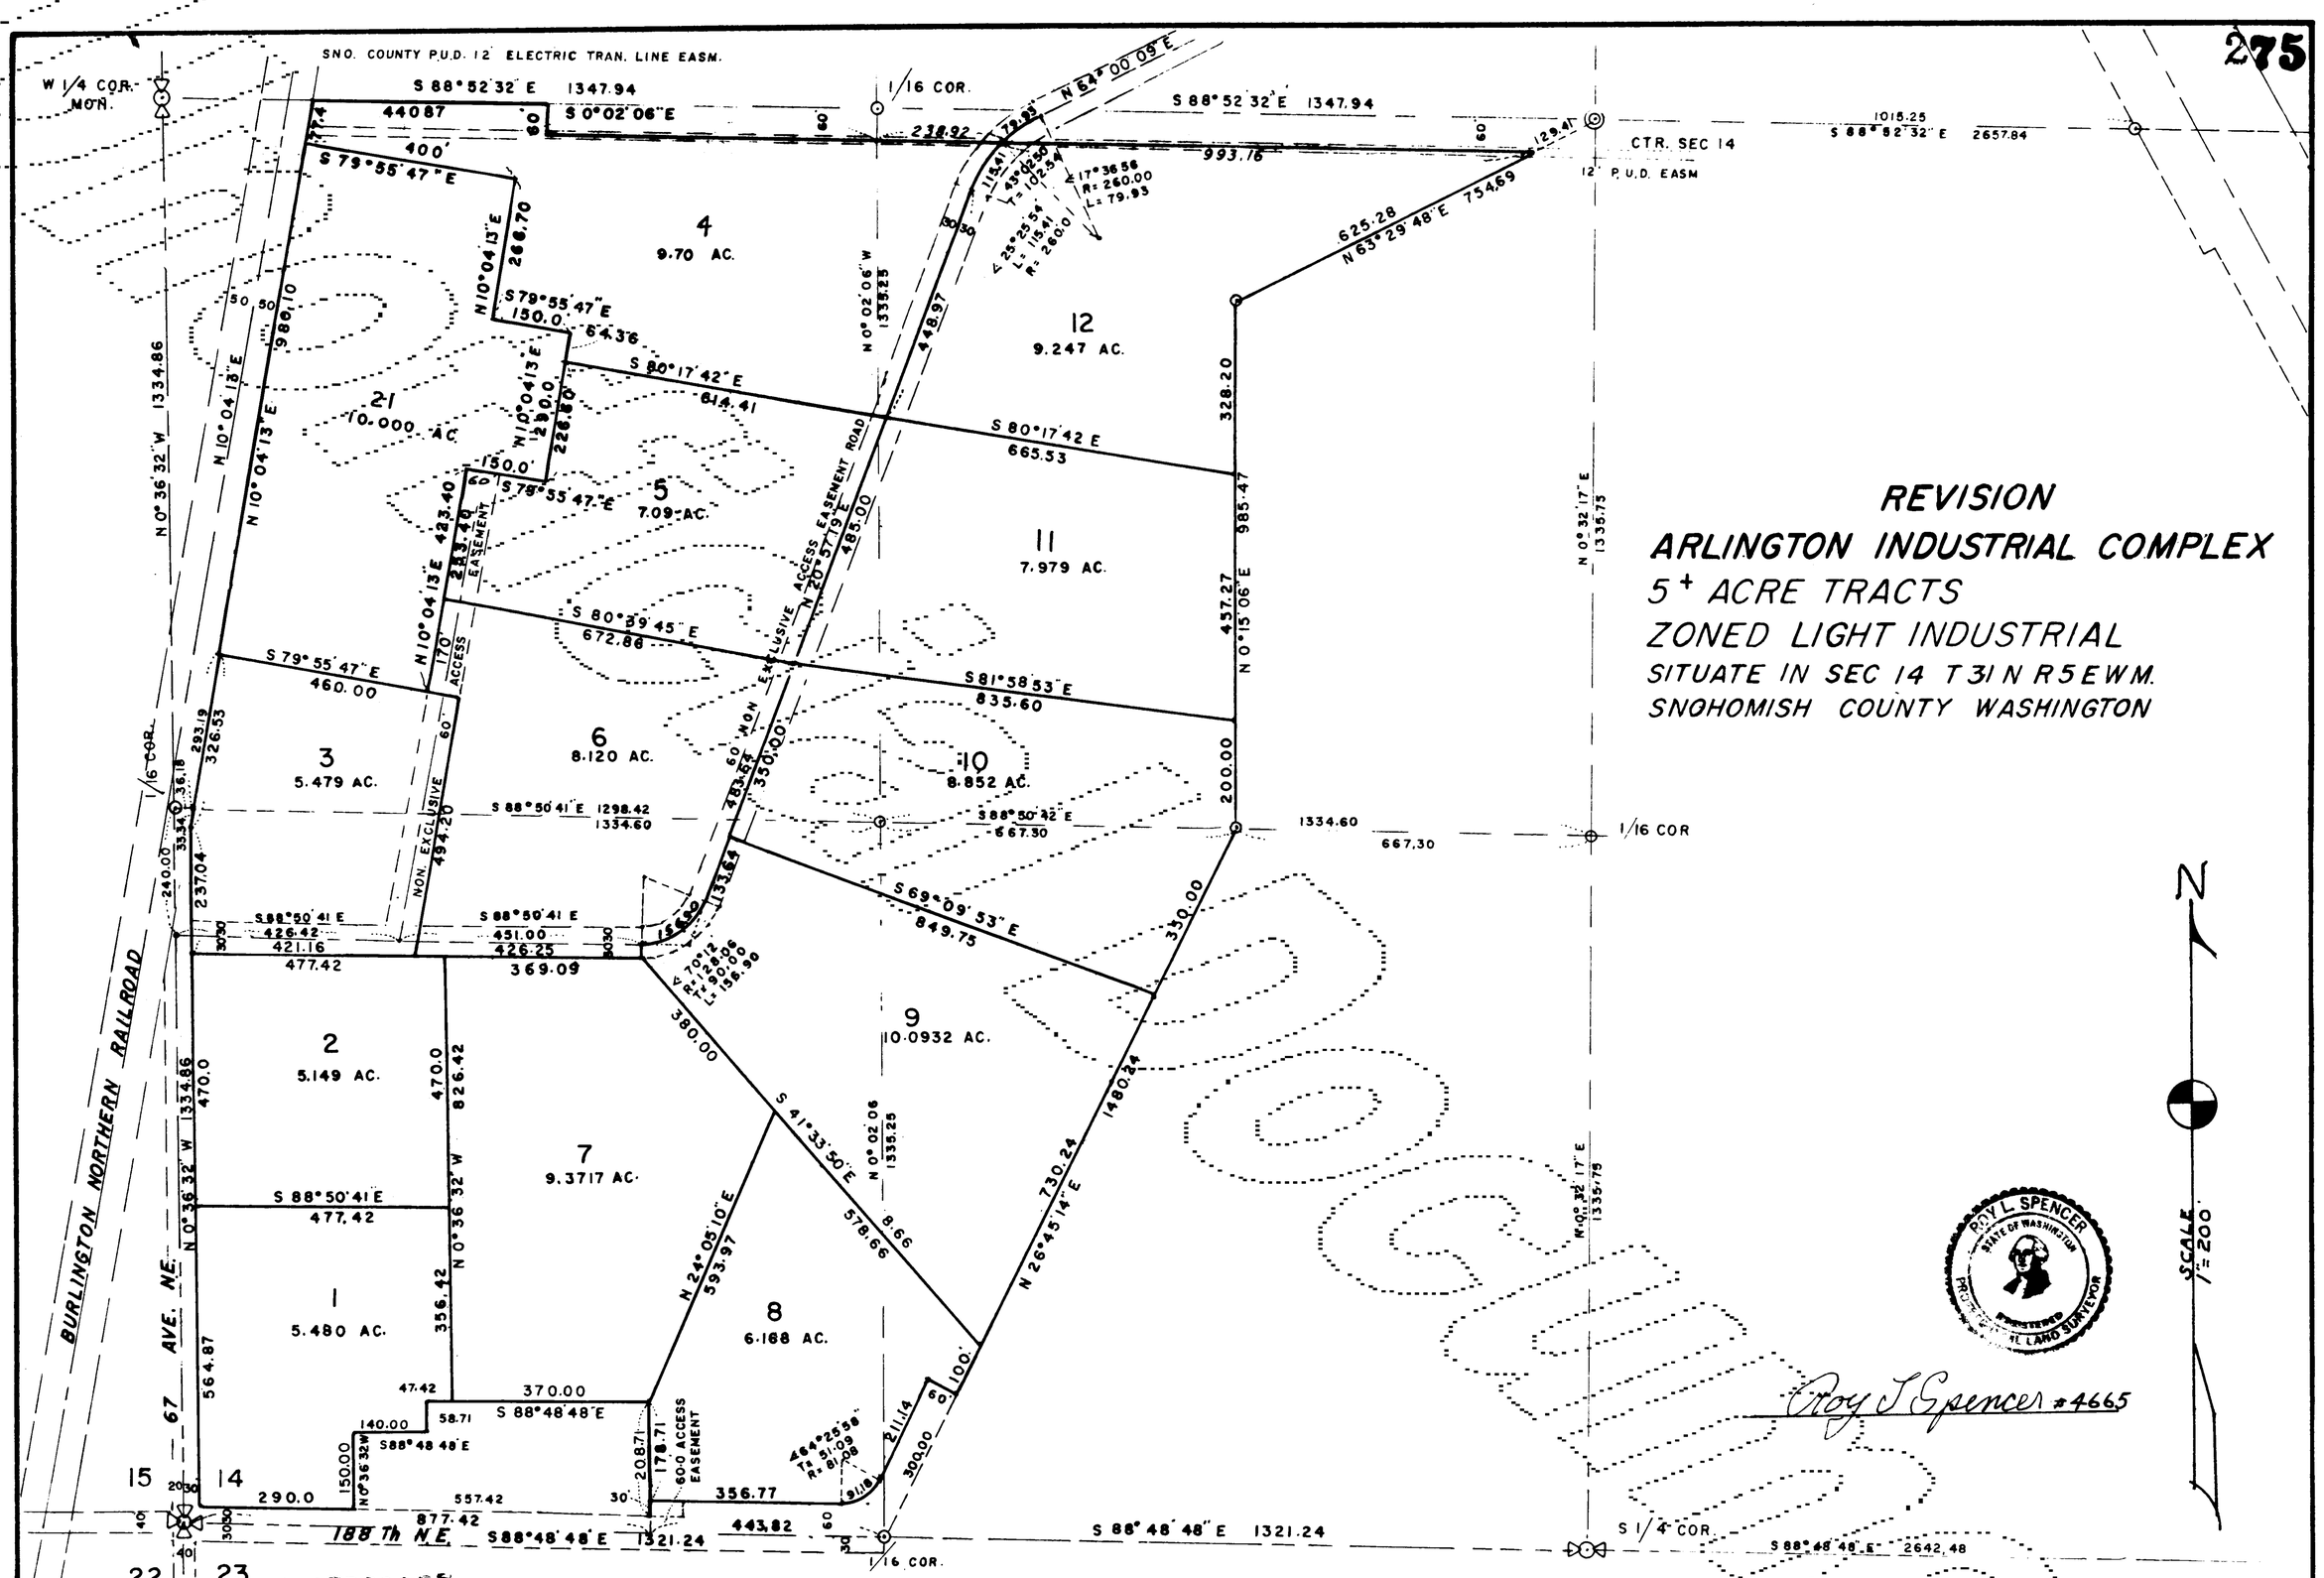

AUDITORS CERTIFICATE

Filed for record this 29 day of MAY 1979 at 10 min. in book 9 of SURVEYS at page 275 at the request of ROY L. SPENCER

Surveyor's Name

HENRY B. WHALEN
SNOHOMISH COUNTY AUDITOR

Mildred Smith
Deputy

SURVEYOR'S CERTIFICATE

This map correctly represents a survey made by me or under my direction in conformance with the requirements of the Survey Recording Act at the request of Darrell Jones in May 1979.

Roy L. Spencer
Certificate No. 4665

SURVEY FOR

ARLINGTON INDUSTRIAL COMPLEX

SNOHOMISH COUNTY WN.

SPENCER'S SURVEYING SERVICE
3457 44 S.W. SEATTLE WN 98116
937-4487

DWN BY	DATE	JOB NO.
R.L.S	MAY 1979	
CHKD BY	SCALE	SHEET
"	1"=200	1 OF 1