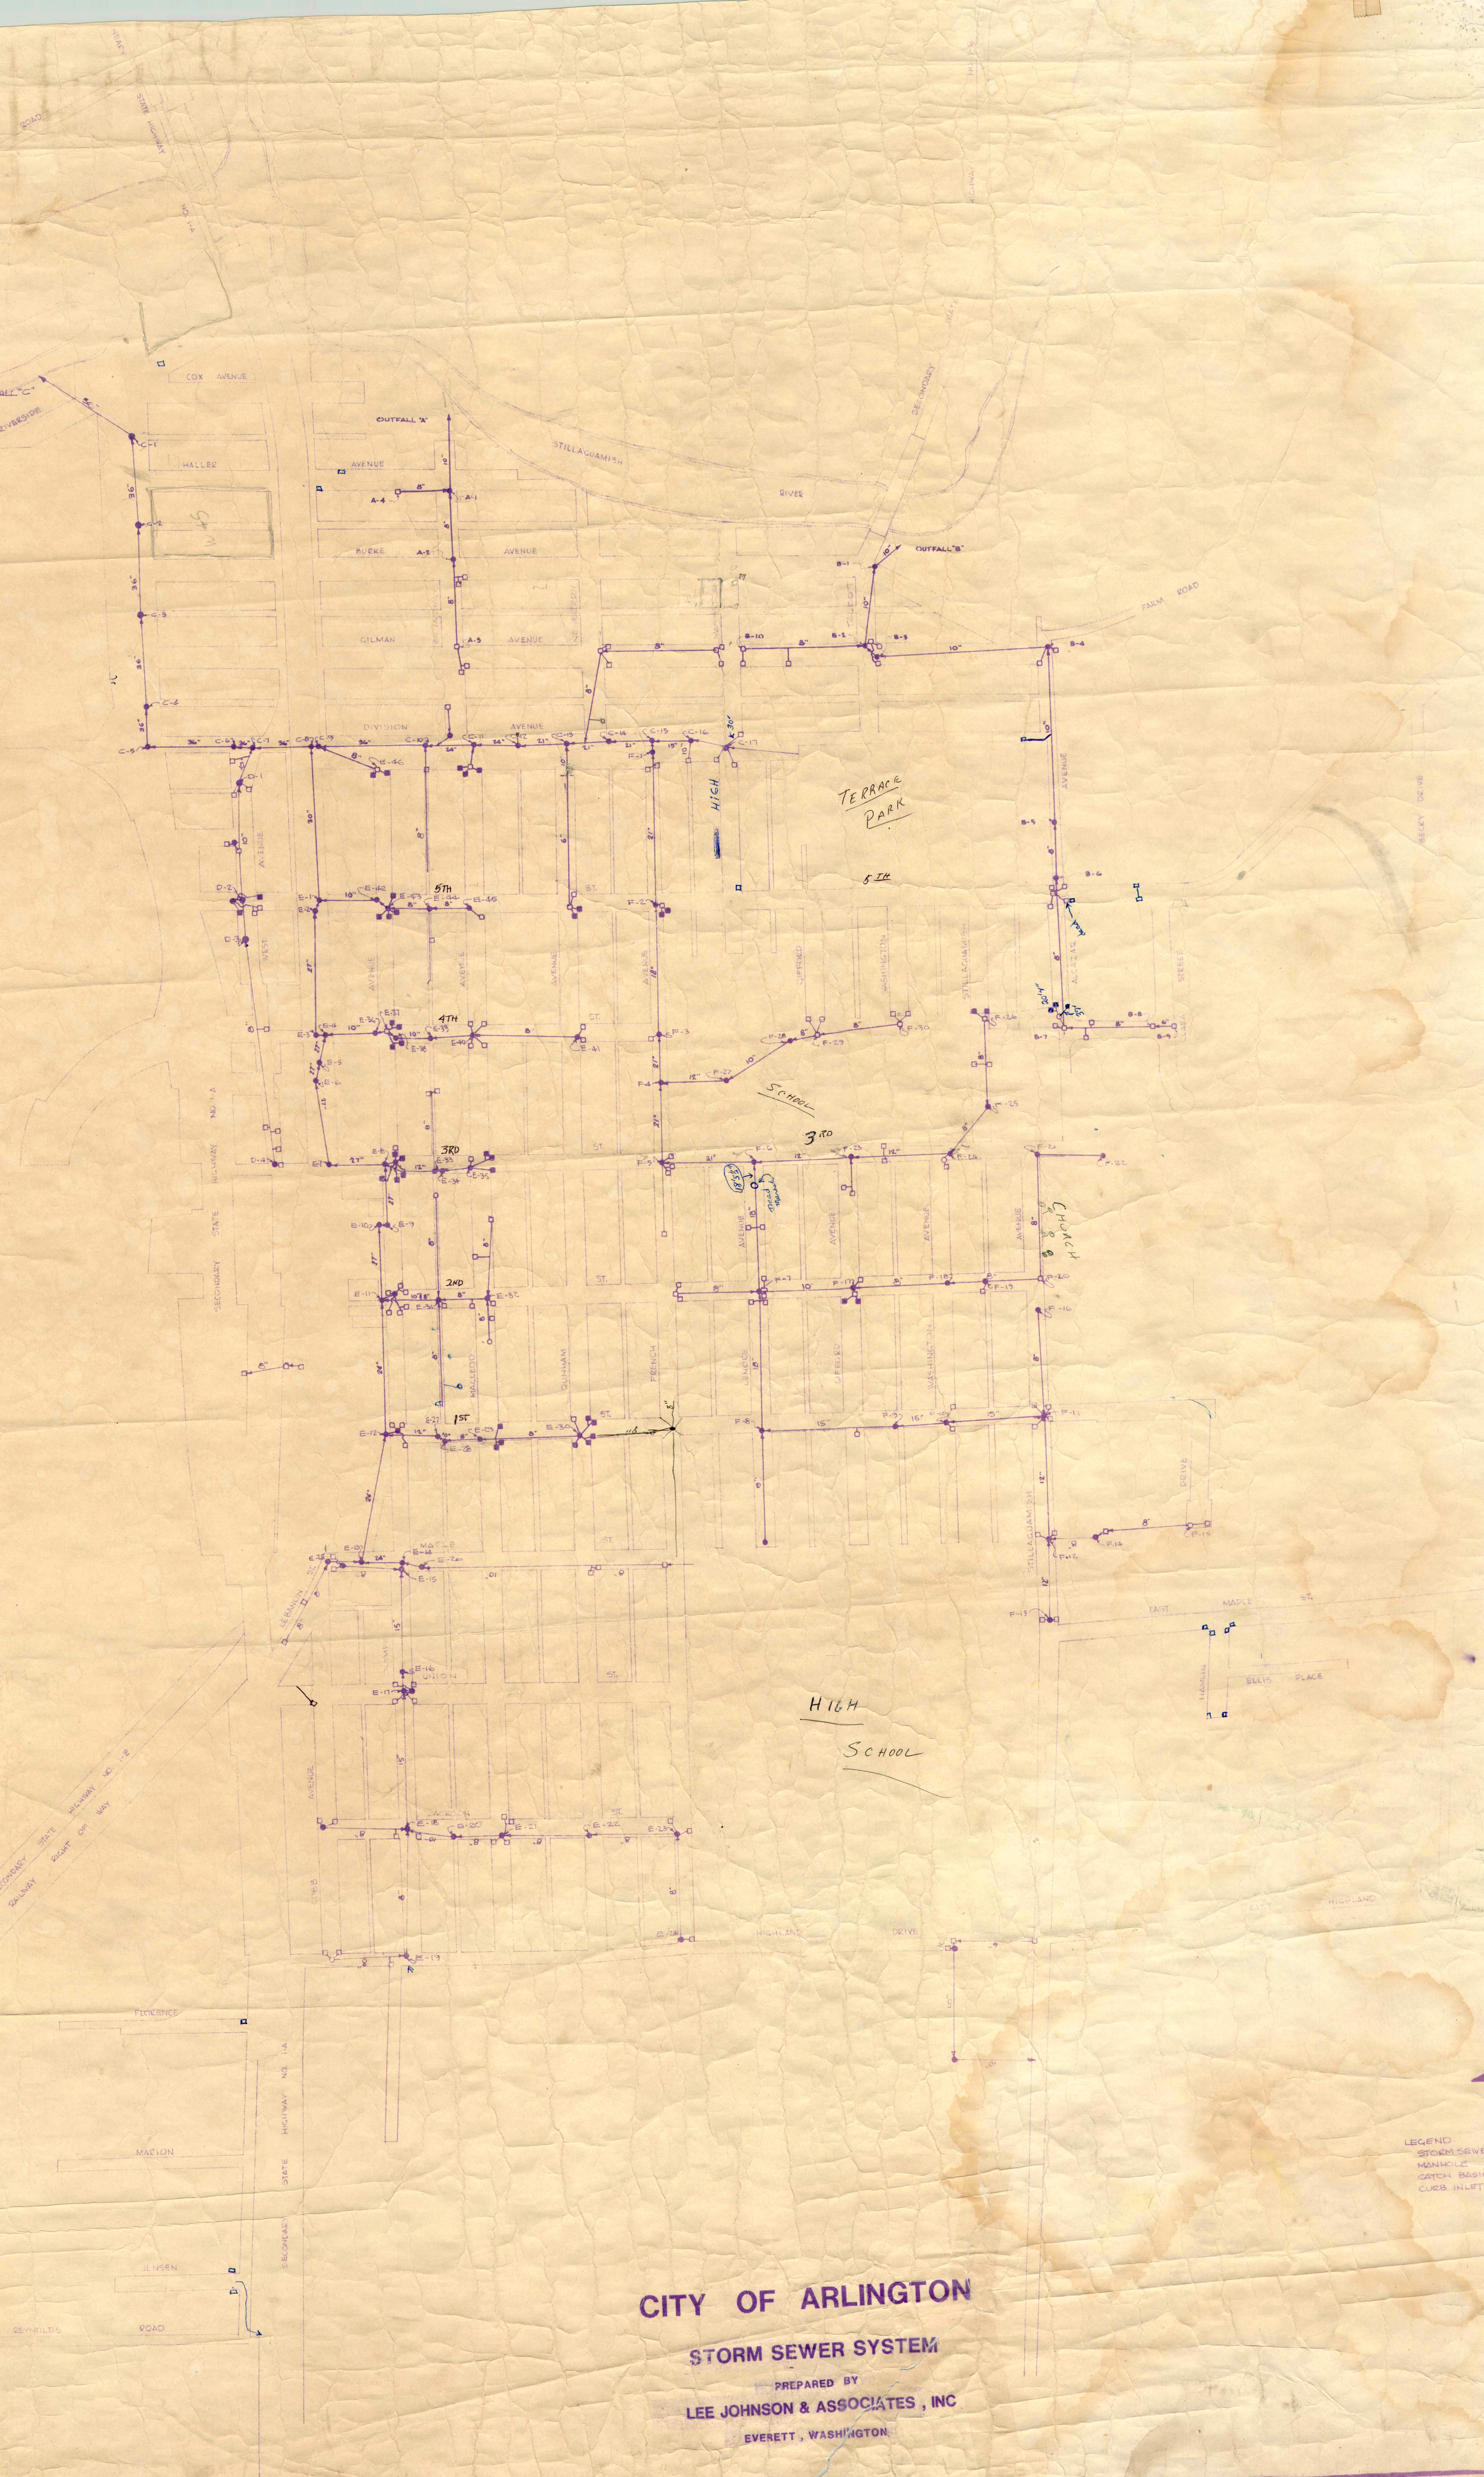
CITY OF ARLINGTON
STORM SEWER SYSTEM
PREPARED BY
LEE JOHNSON & ASSOCIATES, INC
EVERETT, WASHINGTON
LEGEND
STORM SEWER
MANHOLE
CATCH BASIN
CURB INLET
OUTFALL "A"
OUTFALL "B"
OUTFALL "C"
STILLAGUAMISH RIVER
TERRACE PARK
HIGH SCHOOL
CHURCH
COX AVENUE
HALLER AVENUE
BURKE AVENUE
GILMAN AVENUE
DIVISION AVENUE
FARM ROAD
STATE HIGHWAY NO. 1-A
SECONDARY STATE HIGHWAY NO. 1-E
RAILWAY RIGHT OF WAY
MACION
JENSEN
REYNOLDS ROAD
HIGHLAND DRIVE
EAST MADLE ST.
ELLIS PLACE
HAMLIN
ALCATAZ
WASHINGTON
CLIFFORD
LENORE
FRENCH
DUNHAM
MACLEOD
LEBANON
UNION
JACKSON
COLB
MAPLE
1ST
2ND
3RD
4TH
5TH
6TH