PLAT OF

HARWOOD CEMETERY,

ARLINGTON,

Snohomish County, Washington.

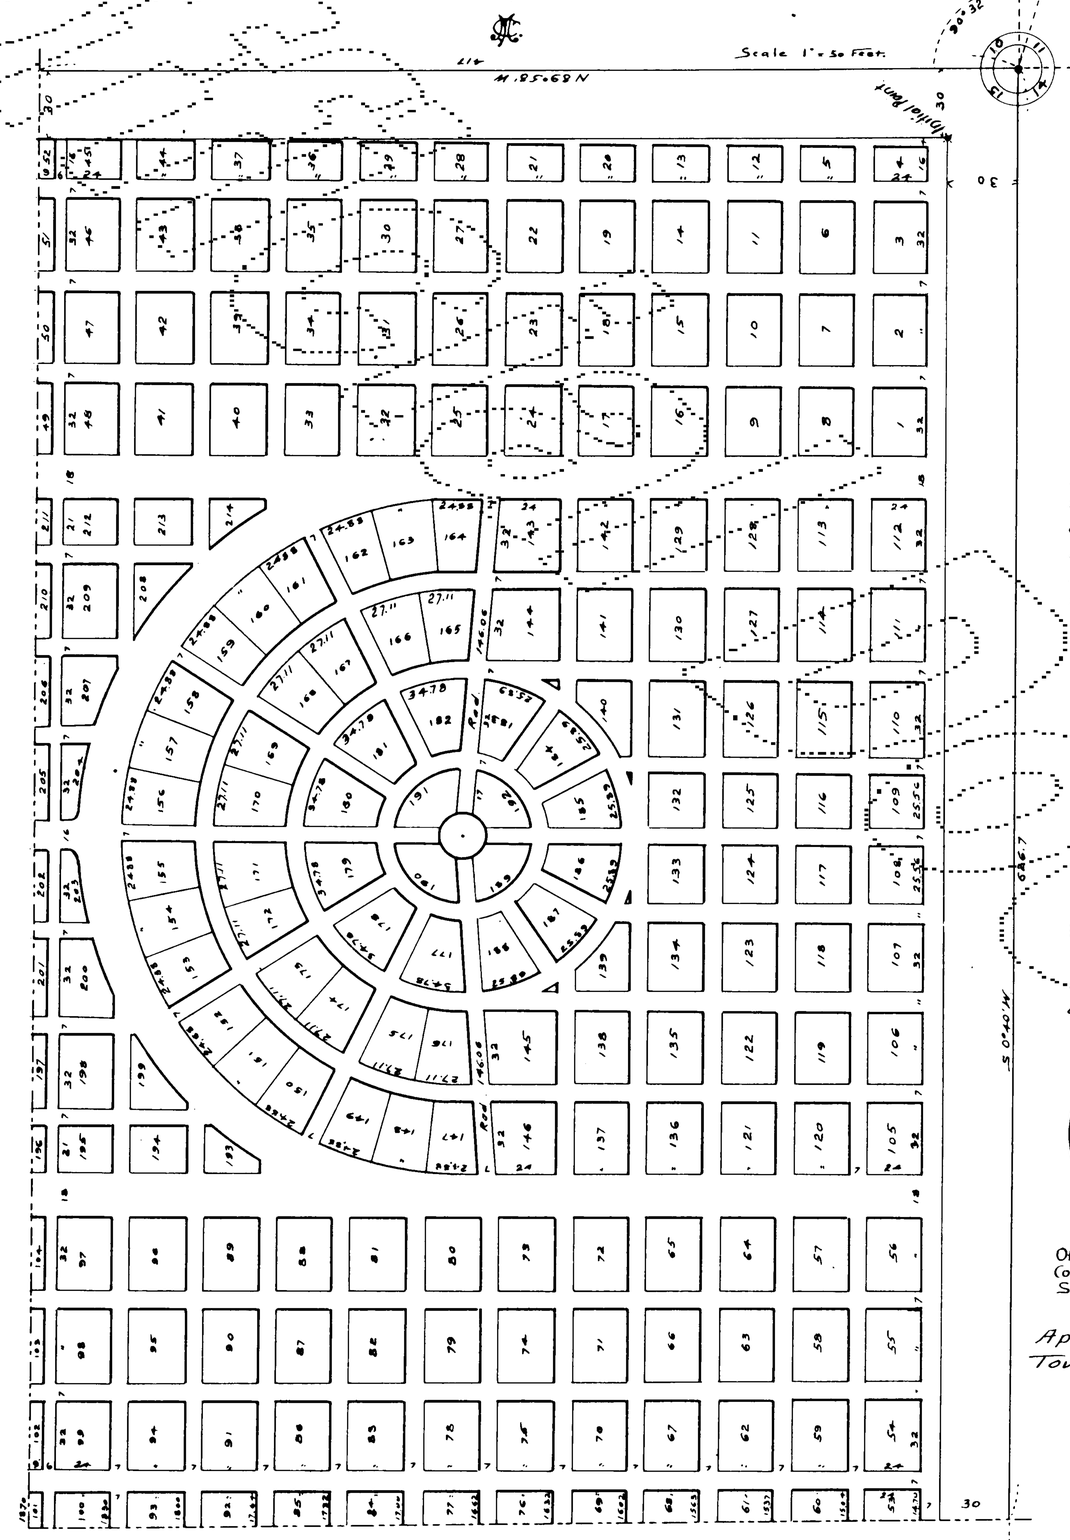

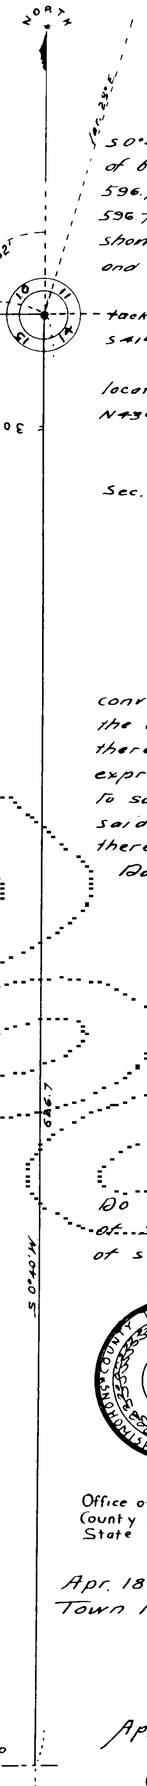

• Description •

From Cor. Common to sections 10, 11, 14, 15 Twp. 31 N.R.5 E. S 0°40' W 30.00 feet; thence angle right 89°28' (N 89°58' W) 3000 feet to place of beginning: thence same course 387.00 feet: thence angle left 89°28' 596.70 feet: thence angle left 90°32' 387. feet: thence angle left. 89°28' 596.70 feet to place of beginning. Driveways, alleys and lots are as shown upon face of plat in feet and decimals of feet and are parallel north and South, to and at right angles east and west with east line of sec. 15 above mentioned

The corner common to secs. 10, 11, 14 & 15 is an iron pipe, with copper tack, located in middle of County road, from which a fir stump 48" dia. brs. S 41° 30' E 19.4 feet.

The 1/4 cor on east bdy sec. 15 is an iron pipe, with a copper tack, located in middle of county road, from which a cedar stump 24" Dia. brs. N 43° W. 37.00 feet.

The 1/4 Cor. on north bdy. Sec 15. is at intersection of two ditches.

The lines on North and East of this Cemetery are right lines from Sec. Cor. Common to Secs. 10 11. 14 & 15, to the above described 1/4 Corners.

THE ANNEXED PLAT OF HARWOOD CEMETERY is filed for the purpose of convenience only in designating a subdivision of a size fit for the burial of the dead. No dedication for the public use of the walks and passages thereon shown is intended but on the contrary said walks and passages are expressly reserved as private property and are to remain forever subject to such rules and regulations as a majority of the lot owners in said cemetery, including all additions thereto and enlargements thereof, may from time to time prescribe.

Dated April 7th A.D. 1903.

Moran and Co. Inc. (L.S.)
By Thos Moran, President

C. A. Hudson (L.S.)
Martha A. Hudson (L.S.)
L. N. Jones (L.S.)
Carrie L. Jones (L.S.)

Everett Wash. April 13th 1903

I, C. L. Lawry, County Treasurer of Snohomish County Wash. do hereby certify that there are no taxes due or unpaid on a description of six acres (Now known as Tax number One) situated in the N.E. Corner of N.E. of section 15 - Twp. 31. N.R. 5 E. W.M.

C. L. Lawry Co. Treasurer

By W. R. Booth Deputy

COUNTY TREASURER SNOHOMISH CO. WASHINGTON

79986

Office of County Auditor
County of Snohomish
State of Washington } ss.

Filed for record at request of L. N. Jones Apr. 18 1903 at 25 minutes past 2 o'clock PM and recorded in Vol. 6 of Town Plats page 13 Records of said County

W. W. Rose
County Auditor

By _____ Deputy

Approved, Apr 18 1903
Thos C. Fleming,
Chairman Board of Co. Commissioners.