PLAT OF ARLINGTON CEMETERY ROBB DIVISION

SECTION 15, TOWNSHIP 31 NORTH, RANGE 5 EAST, W. M.
CITY of ARLINGTON

LEGAL DESCRIPTION

The West half of the South half of the Southeast quarter of the Northeast quarter of the Northeast quarter of Section 15, Township 31 North, Range 5 East, W.M.

DEDICATION

Know all men by these presents that the Arlington Cemetery Association, Owners in fee simple of the tract of land described herein, do hereby declare this tract as the Plat of Arlington Cemetery, Robb Division, and to be for burial and cemetery purposes and do hereby dedicate and reserve the same exclusively for such use forever.

President Robert Weller

ACKNOWLEDGEMENTS

State of Washington)
ss
County of Snohomish)

On this day personally appeared before me Robert Weller, to me known to be the President of Arlington Cemetery, Assoc., the corporation described in the foregoing instrument, and acknowldeged the said instrument to be his free and voluntary act and deed of said corporation for the uses and purposes therein mentioned, and on oath stated that he is authorized to execute the said instrument on behalf of the Corporation.

Given under my hand and official seal this 5th day of DECEMBER, 1986.

Randall L. Swan
NOTARY PUBLIC in and for the State of Washington, residing at ARLINGTON.

LAND SURVEYOR'S CERTIFICATE & VERIFICATION

I hereby certify that the plat of Arlington Cemetery, Robb Division is based on actual survey and subdivision of Section 15, Township 31 North, Range 5 East, W.M., that the distances and courses and angles are shown thereon correctly; that proper monuments have been set and lot block corners staked on the ground.

Signed Fred F. Poyner (Seal)
Licensed Land Surveyor L.S. 12716

State of Washington)
ss
County of Snohomish)

Fred F. Poyner, being first on oath duly sworn states that he is the registered Land Surveyor signing the above certificate, that he has examined these plans and Survey Map and believes the certificate to be a true statement.

Randall L. Swan
NOTARY PUBLIC in and for the State of Washington, residing at ARLINGTON.

RECORDING CERTIFICATE 8704085008 $446.50 $13.50 SF

Filed for record at the request of the City of Arlington, this 8 day of APRIL, 1987, A.D., at 59 minutes past 3 o'clock, P.M., and recorded in Volume 47 of Plats on page 204, records of Snohomish County, Washington.

Dean V Williams
Snohomish County Auditor

Vicki Lubrin
Deputy County Auditor

LEGEND:

- ■ DENOTES CON. MON. SET THIS SURVEY.
- □ DENOTES FOUND CON. MON.
- ⊙ DENOTES 1/2" REBAR W/ALUMINUM CAPS SET THIS SURVEY.
- ● DENOTES BRASS CAP SET THIS SURVEY.

NOTE:

ALL BLOCKS AND PLATS ARE PARALLEL WITH AND AT RIGHT ANGLES TO THE WEST LINE OF THIS SUBDIVISION.

CASCADE SURVEYING & ENGINEERING, INC.
P.O. BOX 326
ARLINGTON, WASHINGTON 98223
PH: 435-5551

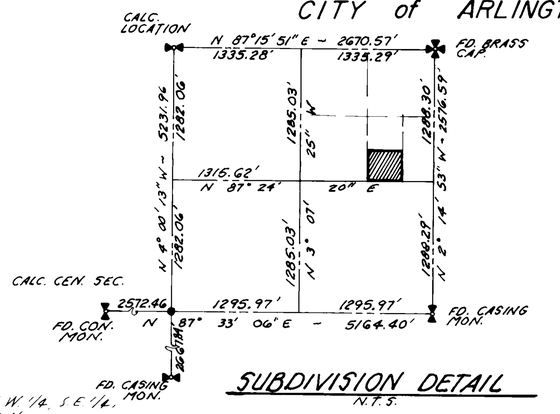

SUBDIVISION DETAIL
N.T.S.

UNPLATTED

SCALE 1" = 30'

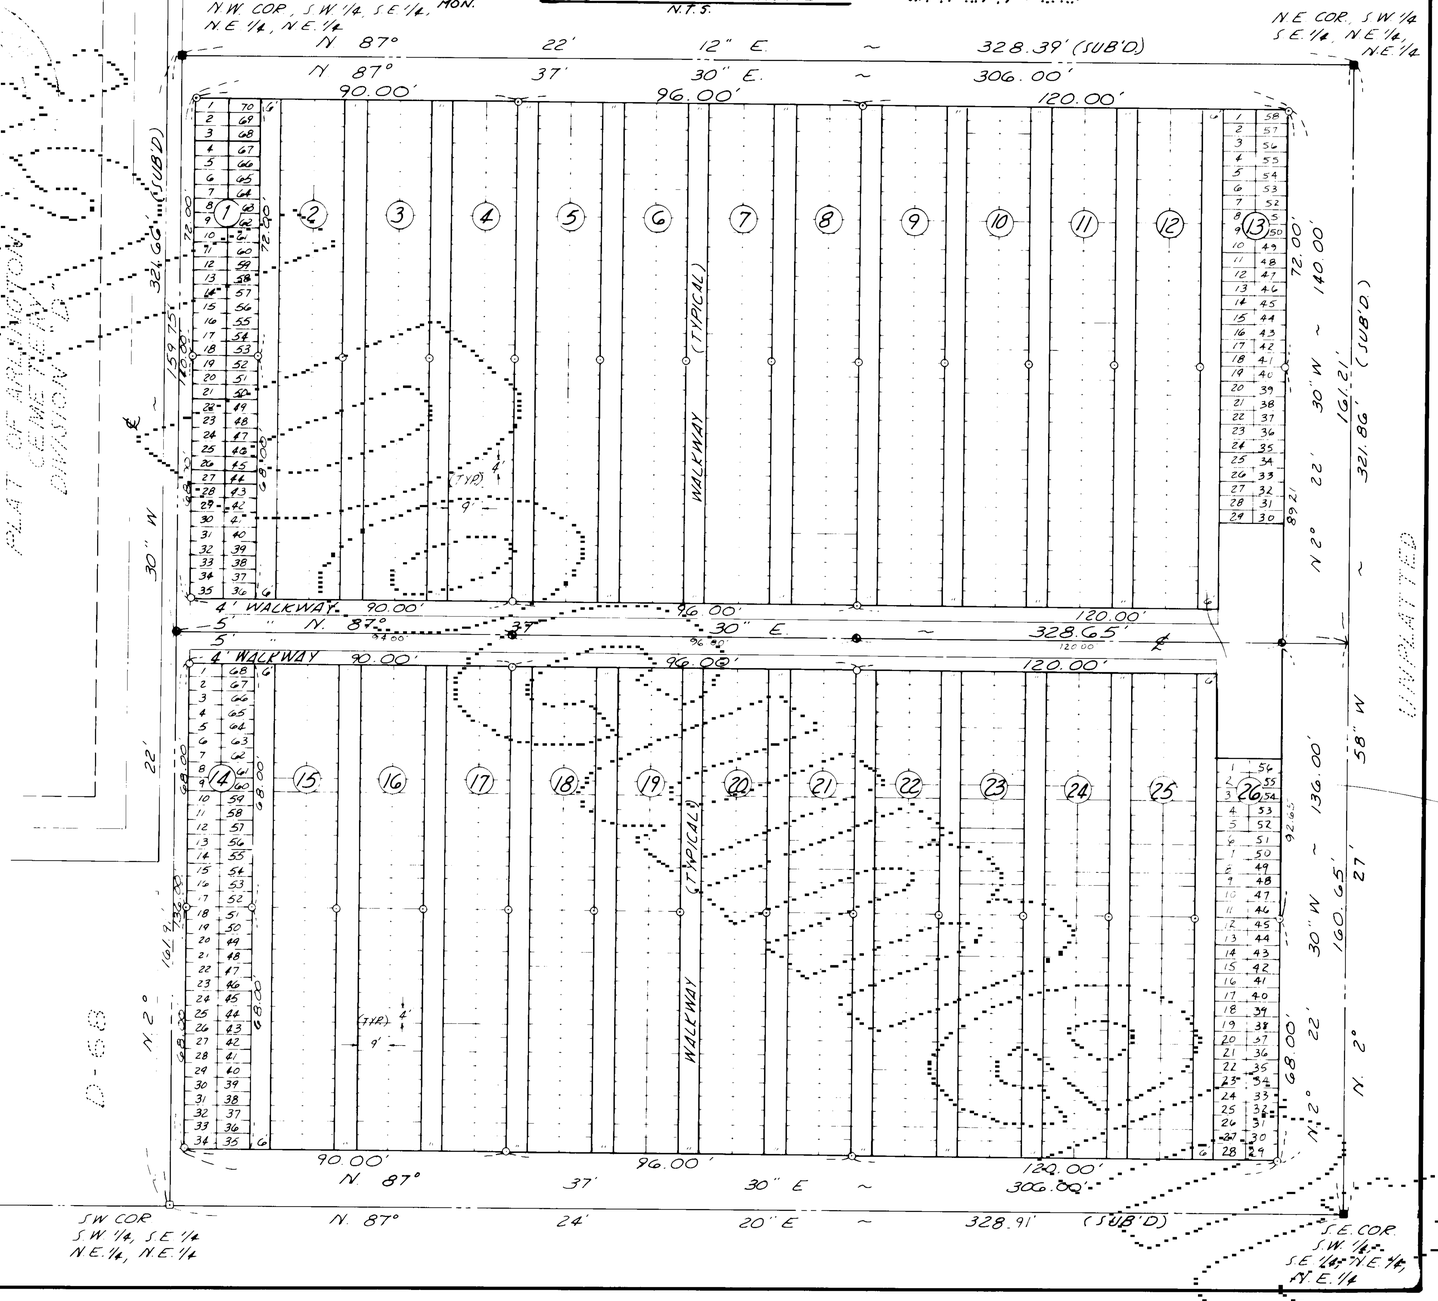

5120