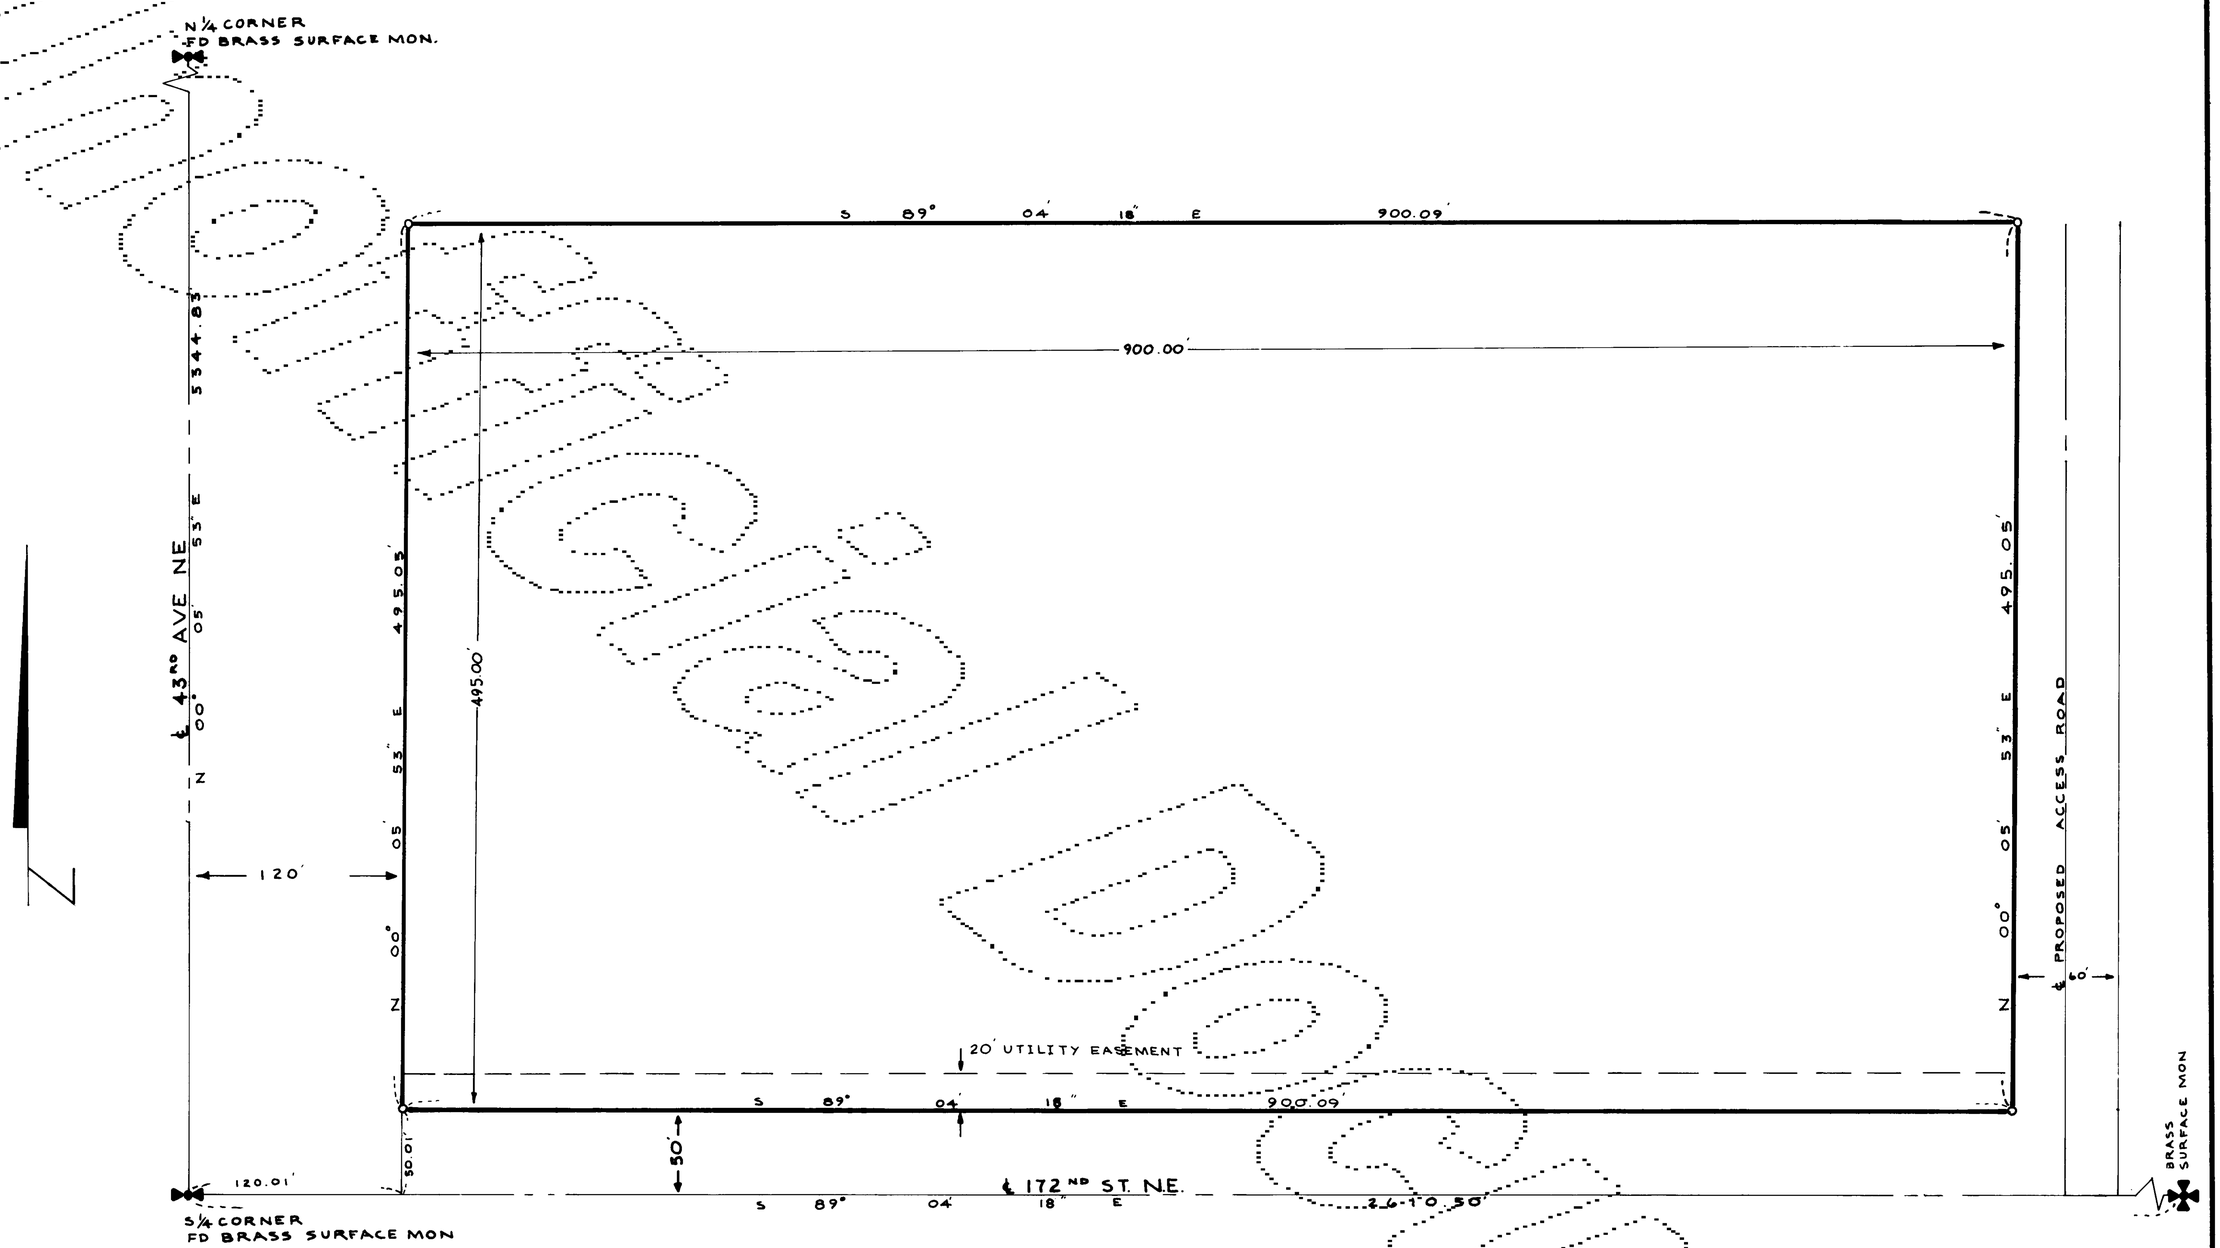

LEGAL DESCRIPTION

THAT PORTION OF THE SOUTHEAST 1/4 OF SECTION 21, TOWNSHIP 31 NORTH RANGE 5 EAST W.M. MORE PARTICULARLY DESCRIBED AS FOLLOWS:
THE NORTH 495.00 FEET OF THE SOUTH 545.00 FEET OF THE EAST 900.00 FEET OF THE WEST 1020.00 FEET OF SAID SOUTHEAST 1/4
SUBJECT TO A UTILITY EASEMENT ACROSS THE SOUTH 20.00 FEET THEREOF.

O DENOTES CON MON SET THIS SURVEY

survey for
CITY OF ARLINGTON

survey by ARLINGTON & MARYSVILLE
Cascade Surveying & Engineering, Inc.

FRED F. SONNER — State of Washington — Registered Professional Land Surveyor

RECORDING CERTIFICATE 7805020196
FILED FOR RECORD BY CASCADE SURVEYING & ENG
THIS 2nd DAY OF May 1978 A.D., AT 42 MINUTES PAST 11 O'CLOCK A.M. AND RECORDED IN VOLUME 7 OF SURVEYS ON PAGE 132 RECORDS OF SNOHOMISH COUNTY, WASHINGTON.
Henry B. Whaley — COUNTY AUDITOR
Betty J. Anderson — DEPUTY AUDITOR
10.00 Fee

SURVEYORS CERTIFICATE
THIS MAP CORRECTLY REPRESENTS A SURVEY MADE BY ME OR UNDER MY DIRECTION IN CONFORMANCE WITH THE REQUIREMENTS OF THE SURVEY RECORDING ACT. AT THE REQUEST OF CITY OF ARLINGTON
THIS 24 DAY OF April 1978
Fred Sonner
REGISTERED LAND SURVEYOR — L.S. NO. 12716

SCALE: 1" = 60'
DRAWN BY: MH
CHECKED BY: Contract RAN
DATE: 14 MARCH 78
JOB NUMBER 20A2
F.B. NO.
A/72

OK FOR REC R.B.H.