PLAT OF ARLINGTON CEMETERY
ARLINGTON-SNOHOMISH COUNTY
WASHINGTON

SCALE: 1 INCH = 100 FT. JULY 1959.

DEDICATION

KNOW ALL MEN BY THESE PRESENTS, that Arlington Cemetery Association (a Washington Corporation), owner in fee simple of the land hereby platted, hereby declares this plat and dedicates the same as a cemetery. This plat or any portion thereof shall be restricted by such regulations for the use or control of this cemetery as the owner or its successors or assigns may from time to time make and adopt, which are not inconsistent with the use for cemetery purposes.

IN WITNESS WHEREOF the said corporation has caused its corporate name to be hereunder subscribed and its corporate seal affixed this 24 day of Sept. 1959.

ARLINGTON CEMETERY ASSOCIATION.

By A G Veilleux President.

By Robert Murphy Secretary.

ACKNOWLEDGEMENT

STATE OF WASHINGTON } S.S.
County of Snohomish

On this 24 day of Sept. AD. 1959, before me, the undersigned, a Notary Public in and for the State of Washington, duly commissioned and sworn, appeared A. G. Veilleux and Robert Murphy, to me Known to be the President and Secretary, respectively, of Arlington Cemetery Association, the corporation that executed the foregoing dedication and acknowledged the said instrument to be the free and voluntary act and deed of said corporation, for the uses and purposes therein mentioned and on oath stated that they are authorized to execute the said dedication and that the seal affixed is the corporate seal of said corporation.

WITNESS my hand and official seal hereto affixed. the day and year in this certificate above written.

Joseph P. Mathews, Jr.
Notary Public in and for the State of Washington residing at Arlington

TREASURER'S CERTIFICATE

I, VERNE SIEVERS, Treasurer of Snohomish County, Washington HEREBY CERTIFY that all taxes on the herein described property are fully paid up to and including taxes for the year 1959.

IN WITNESS WHEREOF I have hereunto set my hand and official seal this 25th day of Sept. 1959.

Verne Sievers Treasurer.
By Joseph A. Stone, Ch. Dep. Treas.

DESCRIPTION

This plat of Arlington Cemetery is a portion of NE 1/4 of Section 15, TWP. 31 N. Range 5 East, W.M. more particularly described as follows:

Beginning at the section corner common to sections 10-11-14-15, TWP. 31 N - Range 5 East, W.M., the True Point of Beginning;

Thence S 89°52'15" W for 1335.05 ft. to 1/16 corner, thence S00°32'52" W for 1285.21 ft. to 1/16 cor.;
" S 89°58'12" E " 657.97 " " 1/64 " " N00°14'58" E " 657.75 ft.;
" N 89°39'58" E " 658.97 feet; thence N00°20'00" E for 626.70 ft. to True Point of Beginning.

Except County Roads.
" Plat of Harwood Cemetery as recorded in Vol. 6 of Plats, Page 13.

UNPLATTED #3140

1363113

Filed for record at the request of J.P. Mathews, Jr. on Oct 8 at 53 minutes past 11 AM and recorded in Vol. 8 of Plats, Page 53 Records of Snohomish County, Washington.
D.C. Neubrecker SNO. CO. AUDITOR
By Victor Larson DEPUTY

ENGINEER'S CERTIFICATE

Examined and approved this 7 day of Oct. 1959.

Earl Bamwell
Snohomish County Engineer.

COMMISSIONERS' CERTIFICATE

Examined and approved this 8th day of Oct 1959.

W. A. Hyatt.
Chairman, Board of County Commissioners.

PLANNING COMMISSION CERTIF.

Examined and approved this 25 day of Sept 1959.

H. O. Hutt by Frances Tucker
Chairman, Planning Commission.

SURVEYOR'S CERTIFICATE

I hereby certify this plat of ARLINGTON CEMETERY is based on an actual survey, that the distances and courses are show thereon correctly, that corners and monuments have been set as shown.

Herbert Jones.
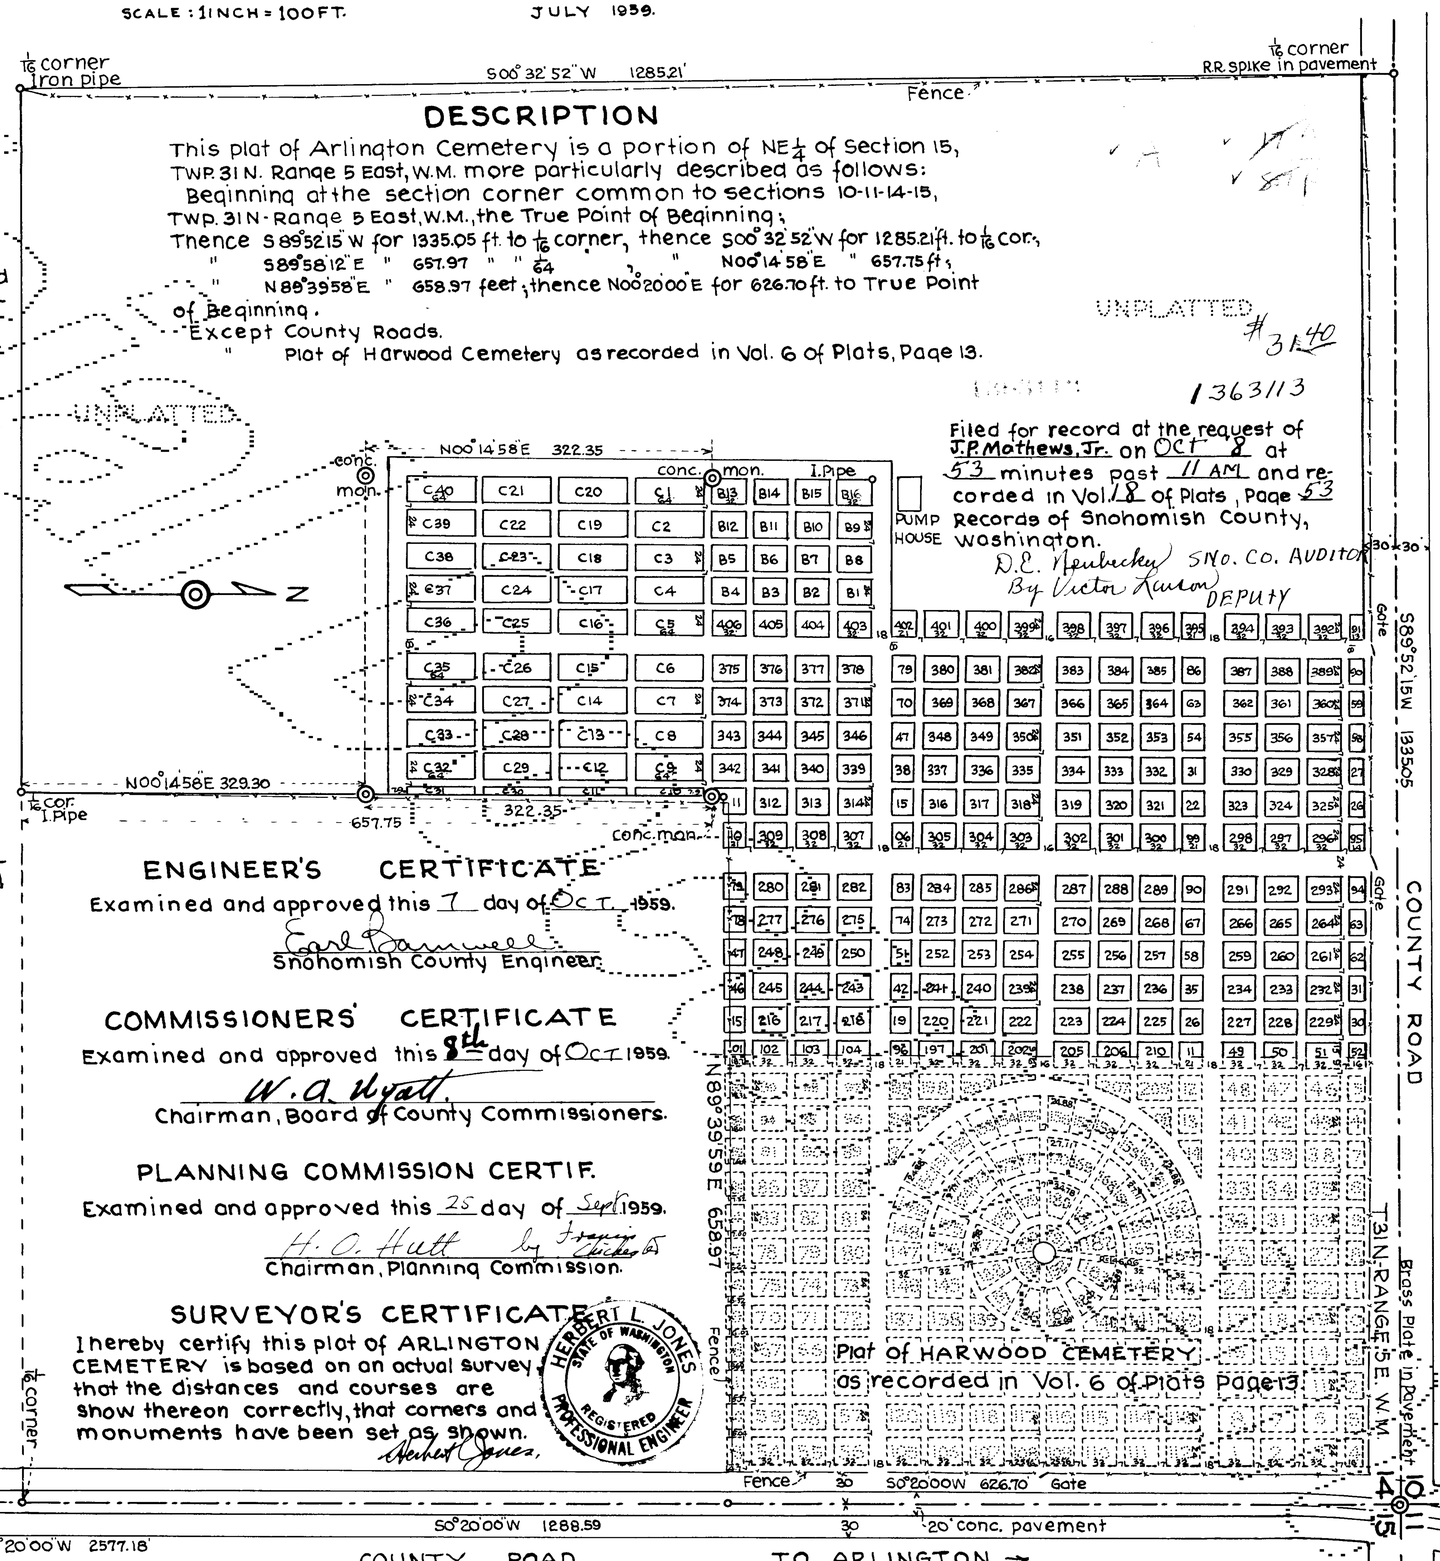
HERBERT L. JONES STATE OF WASHINGTON REGISTERED PROFESSIONAL ENGINEER