Vol 2 pg 21

This plat vacated by order of the Board of County Commissioners see Volume 5 Pages 8 & 9 of Commissioners Proceedings

PLAT OF
JEWEL-CITY

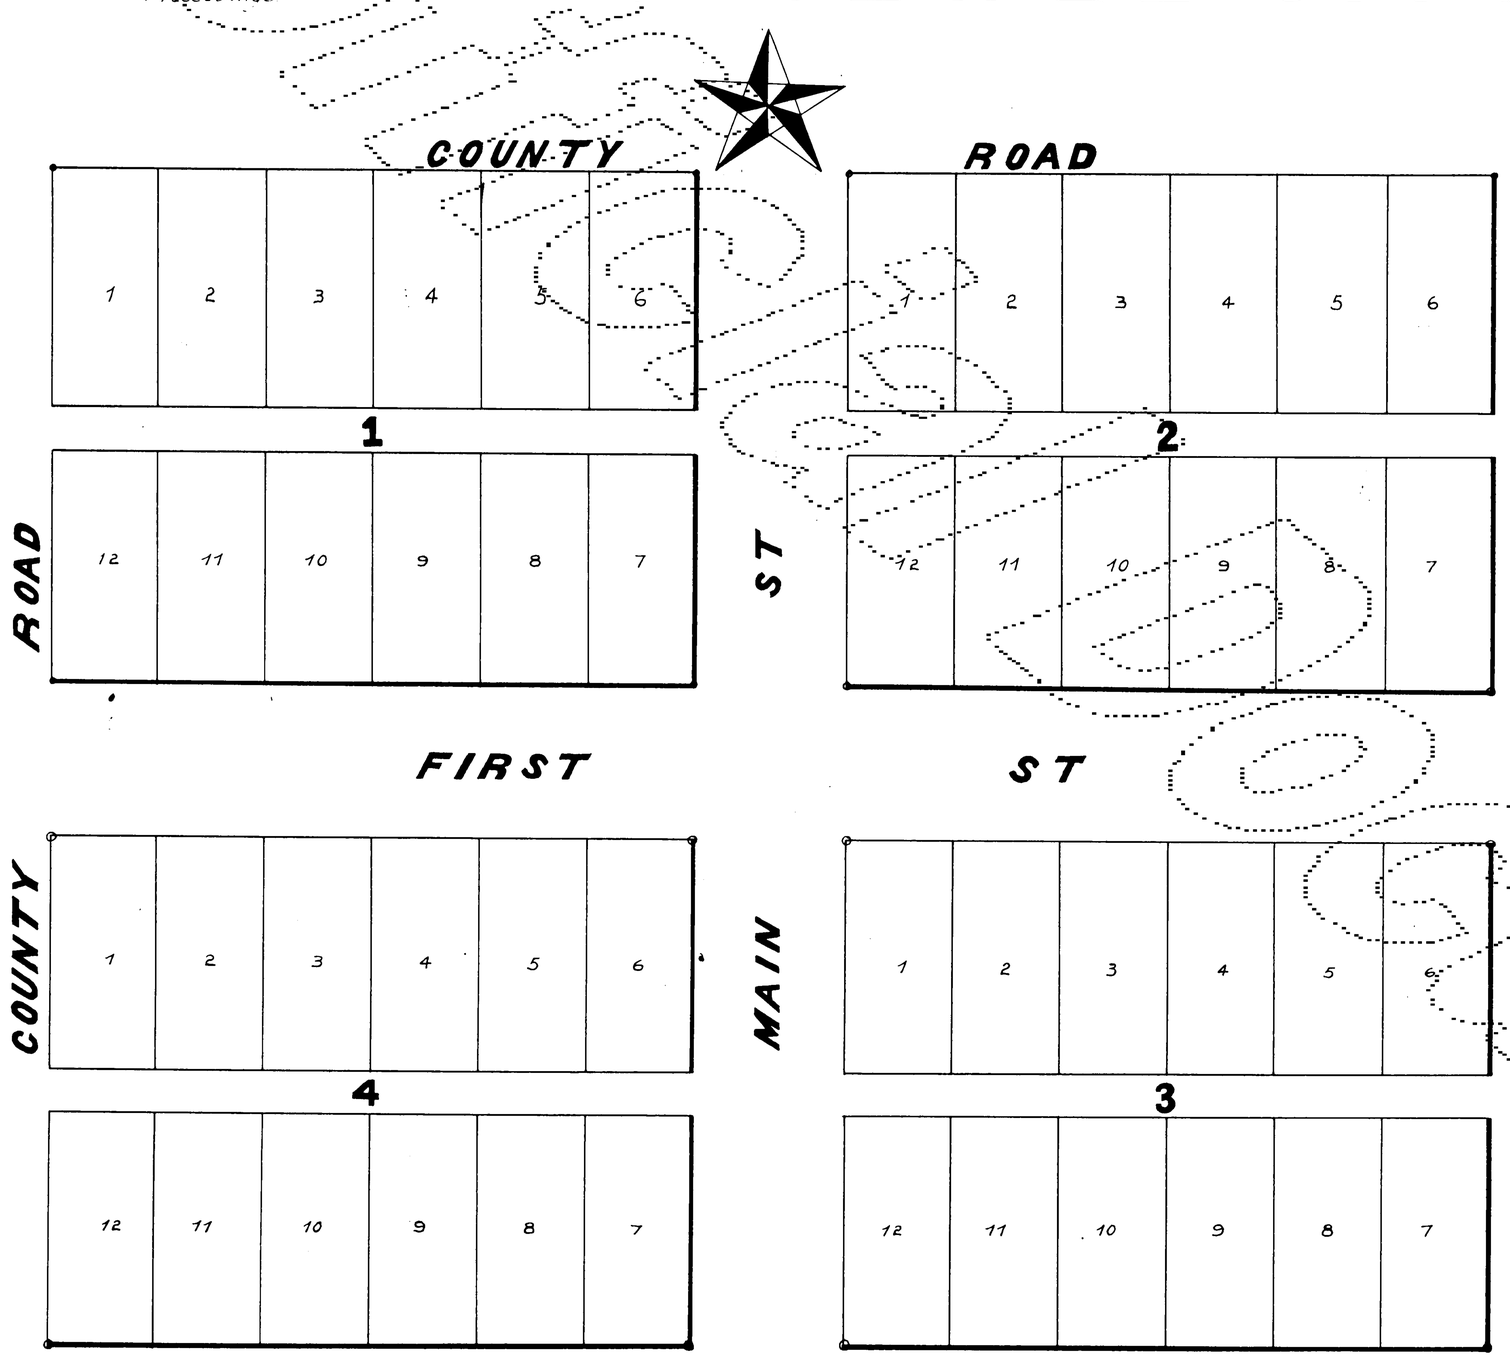

Legend

Jewel City is located on a portion of Lot 10 and on portion of the S.W. quarter of the S.W. quarter of Section 1 Twp 31. N Range 5 East in Snohomish County, Wash. The Initial point is the S.W. corner of Block 4, which is 17.75 ch's north and 45 links East of the corner to Sec's 1 & 2 - 11 & 12. Twp 31. N. Range 5 East W.M. Streets are 70 Feet wide. Alleys are 20 Feet wide.

Lots are 110 x 50 Feet. Scale 50 Feet to 1 inch.

Dedication

Be it known that Jasper Sill and Susie Sill owners of the above described land have platted the same into Blocks and Lots and named it Jewel City. The annexed plat is hereby declared. All streets and alleys platted thereon are hereby dedicated to the public use forever.

Witness our hands and seals on this the 21st day of April. A.D. 1890.

Witnessed by { John Nelson, F.B. Doris }

{ Jasper Sill. (Seal), Susie Sill. (Seal) }

Acknowledgment

State of Washington } s.s.
County of Snohomish }

On the 22nd day of April. A.D. 1890 before the undersigned a notary Public in and for said County and State appeared Jasper Sill and Susie Sill his wife, to me known to be the individuals who executed this map of Jewel City, and severally acknowledged that they executed the same freely and voluntarily for the purposes therein mentioned.

Witness my hand and official seal the day and year in this certificate above written.

W. C. Brokaw.
Notary Public residing at Stanwood.
State of Washington.

SEAL Notary Public

Filed for record at request of Jasper Sill on the 23rd day of April. A.D. 1890 at 1:15 P.M.

Fred. H. Lysons.
County Auditor.

Surveyed by Peter Leque
County Surveyor.

189004235001