PLAT OF THE ARLINGTON MUNICIPAL CEMETERY
URN GARDEN

IN THE NORTHEAST QUARTER OF THE NORTHEAST QUARTER OF SECTION 15, TOWNSHIP 31 NORTH, RANGE 5 EAST, W.M.
COUNTY OF SNOHOMISH, STATE OF WASHINGTON

DESCRIPTION

THE PLAT OF THE ARLINGTON MUNICIPAL CEMETERY URN GARDEN IS A REPLAT OF A PORTION OF THE ARLINGTON CEMETERY AS RECORDED IN VOLUME 18 OF PLATS, ON PAGE 53, AUDITOR'S FILE NUMBER 1363113, RECORDS OF SNOHOMISH COUNTY, WASHINGTON, BEING A PORTION OF THE NORTHEAST QUARTER OF THE NORTHEAST QUARTER OF SECTION 15, TOWNSHIP 31 NORTH, RANGE 5 EAST, W.M., DESCRIBED AS FOLLOWS:

COMMENCING AT THE THAT PARTICULAR CONCRETE MONUMENT LYING TO THE SOUTH OF THE SOUTHWEST CORNER OF LOT C40 OF THE PLAT OF ARLINGTON CEMETERY AS RECORDED UNDER AUDITOR'S FILE NUMBER 1363113, RECORDS OF SNOHOMISH COUNTY, WASHINGTON; THENCE N01°56'08"E FOR 470.90 FEET TO AN IRON PIPE AS LOCATED AT THE NORTHWEST CORNER OF LOT B16 IN SAID PLAT; THENCE CONTINUE N01°56'08"E FOR 9.00 FEET TO THE CENTERLINE OF AN 18.00 FOOT WIDE DRIVE IN SAID PLAT; THENCE S88°05'58"E ALONG THE CENTERLINE OF SAID DRIVE FOR 157.00 FEET TO INTERSECT THE CENTERLINE OF ANOTHER 18.00 FOOT WIDE DRIVE IN SAID PLAT; THENCE N01°56'08"E ALONG THE CENTERLINE OF SAID DRIVE FOR 113.63 FEET TO A BRASS CAP MONUMENT; THENCE N88°05'58"W FOR 35.50 FEET TO A POINT LYING 2.50 FEET WESTERLY AND 1.37 FEET SOUTHERLY OF THE SOUTHWEST CORNER OF LOT 399 IN SAID PLAT, AS MEASURED PERPENDICULAR TO THE RESPECTIVE WEST AND SOUTH LINES OF SAID LOT, SAID POINT BEING THE TRUE POINT OF BEGINNING; THENCE CONTINUE N88°05'58"W FOR 4.00 FEET; THENCE N01°56'08"E FOR 47.50 FEET; THENCE S88°05'58"E FOR 4.00 FEET; THENCE S01°56'08"W FOR 47.50 FEET TO THE TRUE POINT OF BEGINNING.

SITUATE IN THE COUNTY OF SNOHOMISH, STATE OF WASHINGTON.

DEDICATION

KNOW ALL MEN BY THESE PRESENTS THAT THE CITY OF ARLINGTON, OWNER IN FEE SIMPLE OF THE TRACT OF LAND DESCRIBED HEREIN, DOES HEREBY DECLARE THIS TRACT AS THE "PLAT OF THE ARLINGTON MUNICIPAL CEMETERY URN GARDEN", TO BE FOR BURIAL AND CEMETERY PURPOSES AND DOES HEREBY DEDICATE AND RESERVE THE SAME EXCLUSIVELY FOR SUCH USE FOREVER.

KENT PRUITT
ARLINGTON MUNICIPAL CEMETERY LEAD MAINTENANCE WORKER

ACKNOWLEDGMENT

STATE OF WASHINGTON
SS.
COUNTY OF SNOHOMISH

I CERTIFY THAT I KNOW OR HAVE SATISFACTORY EVIDENCE THAT KENT PRUITT IS THE PERSON WHO APPEARED BEFORE ME , AND SAID PERSON ACKNOWLEDGED THAT HE SIGNED THIS INSTRUMENT, ON OATH STATED THAT HE WAS AUTHORIZED TO EXECUTE THE INSTRUMENT AND ACKNOWLEDGED IT AS THE LEAD ARLINGTON MUNICIPAL CEMETERY MAINTENANCE WORKER TO BE THE FREE AND VOLUNTARY ACT OF SUCH PARTY FOR THE USE AND PURPOSES MENTIONED IN THIS INSTRUMENT.

DATED: November 24, 2009

SIGNATURE: Josyeane L Griffiths (SEAL)

PRINT NAME: Josyeane L Griffiths
NOTARY PUBLIC IN AND FOR THE STATE OF WASHINGTON

RESIDING AT Arlington

MY APPOINTMENT EXPIRES: June 26, 2013

JOSYEANE L. GRIFFITHS
NOTARY PUBLIC
STATE OF WASHINGTON
COMMISSION EXPIRES
JUNE 26, 2013

LAND SURVEYOR'S CERTIFICATE

I HEREBY CERTIFY THAT THE PLAT OF THE ARLINGTON MUNICIPAL CEMETERY URN GARDEN IS BASED UPON AN ACTUAL SURVEY AND SUBDIVISION OF SECTION 15, TOWNSHIP 31 NORTH, RANGE 5 EAST, WILLAMETTE MERIDIAN, AS REQUIRED BY STATE STATUTES: THAT THE DISTANCES, COURSES AND ANGLES ARE SHOWN THEREON CORRECTLY; THAT THE MONUMENTS HAVE BEEN SET AND LOT AND BLOCK CORNERS ARE STAKED CORRECTLY ON THE GROUND, THAT I FULLY COMPLIED WITH THE PROVISIONS OF THE STATE AND LOCAL STATUTES AND REGULATIONS GOVERNING PLATTING.

JESSE J. HUEY, PLS 43613 — DATE 11/20/2009

JESSE J. HUEY
STATE OF WASHINGTON
43613
REGISTERED
PROFESSIONAL LAND SURVEYOR
EXPIRES: 12/28/09
DATE: 11/20/09

APPROVAL

EXAMINED AND APPROVED THIS 24th DAY OF November, 2009.

KENT PRUITT
ARLINGTON MUNICIPAL CEMETERY LEAD MAINTENANCE WORKER

LEGEND

- INDICATES 1/2" X 24" LONG IRON BAR & CAP "J. HUEY 43613" SET THIS SURVEY.
- INDICATES FOUND SURVEY MARKER THIS SURVEY.
- INDICATES SURVEY MONUMENT FOUND THIS SURVEY.
- INDICATES G.L.O. MONUMENT FOUND THIS SURVEY.

METHOD OF SURVEY: COMBINATION CLOSED G.P.S. TRAVERSE USING TOPCON HIPERLITE SURVEY GRADE G.P.S. EQUIPMENT AND CONVENTIONAL RANDOM TRAVERSE USING TOPCON ITS-1 1" TOTAL STATION INSTRUMENT & GEODIMETER 600 3" ROBOTIC INSTRUMENT .

THIS SURVEY MEETS OR EXCEEDS THE REQUIREMENTS OF W.A.C. 332-130-090 AND THE STATE SURVEY RECORDING ACT.

THIS SURVEY DOES NOT PURPORT TO SHOW ALL EASEMENTS, RESTRICTIONS, RESERVATIONS, OR ENCUMBRANCES OF RECORD OR NOT OF RECORD.

RECORDING CERTIFICATE

FILED FOR RECORD AT THE REQUEST OF THE CITY OF ARLINGTON, WASHINGTON, THIS 4th DAY OF December, 2009, AT 35 MINUTES PAST 9 O'CLOCK A.M.;

AND RECORDED IN VOLUME _____ OF PLATS, ON PAGE(S) _____, RECORDS OF SNOHOMISH COUNTY, WASHINGTON.

Carolyn Weikel — COUNTY AUDITOR
Beverly Wild — DEPUTY AUDITOR

Huey Surveying & Land Consulting, Inc.
23407 135th Avenue N.E.
Arlington, Washington 98223
Tel) (360)-474-9945

JOB NO: 1568
DATE: NOVEMBER 20, 2009
DRAWN BY: R. HUEY
FIELD BOOKS: 177;
SHEET 1 OF 3

AUDITOR'S FILE NUMBER: 200912045001

PLAT OF THE ARLINGTON MUNICIPAL CEMETERY
URN GARDEN

IN THE NORTHEAST QUARTER OF THE NORTHEAST QUARTER OF SECTION 15, TOWNSHIP 31 NORTH, RANGE 5 EAST, W.M.
COUNTY OF SNOHOMISH, STATE OF WASHINGTON

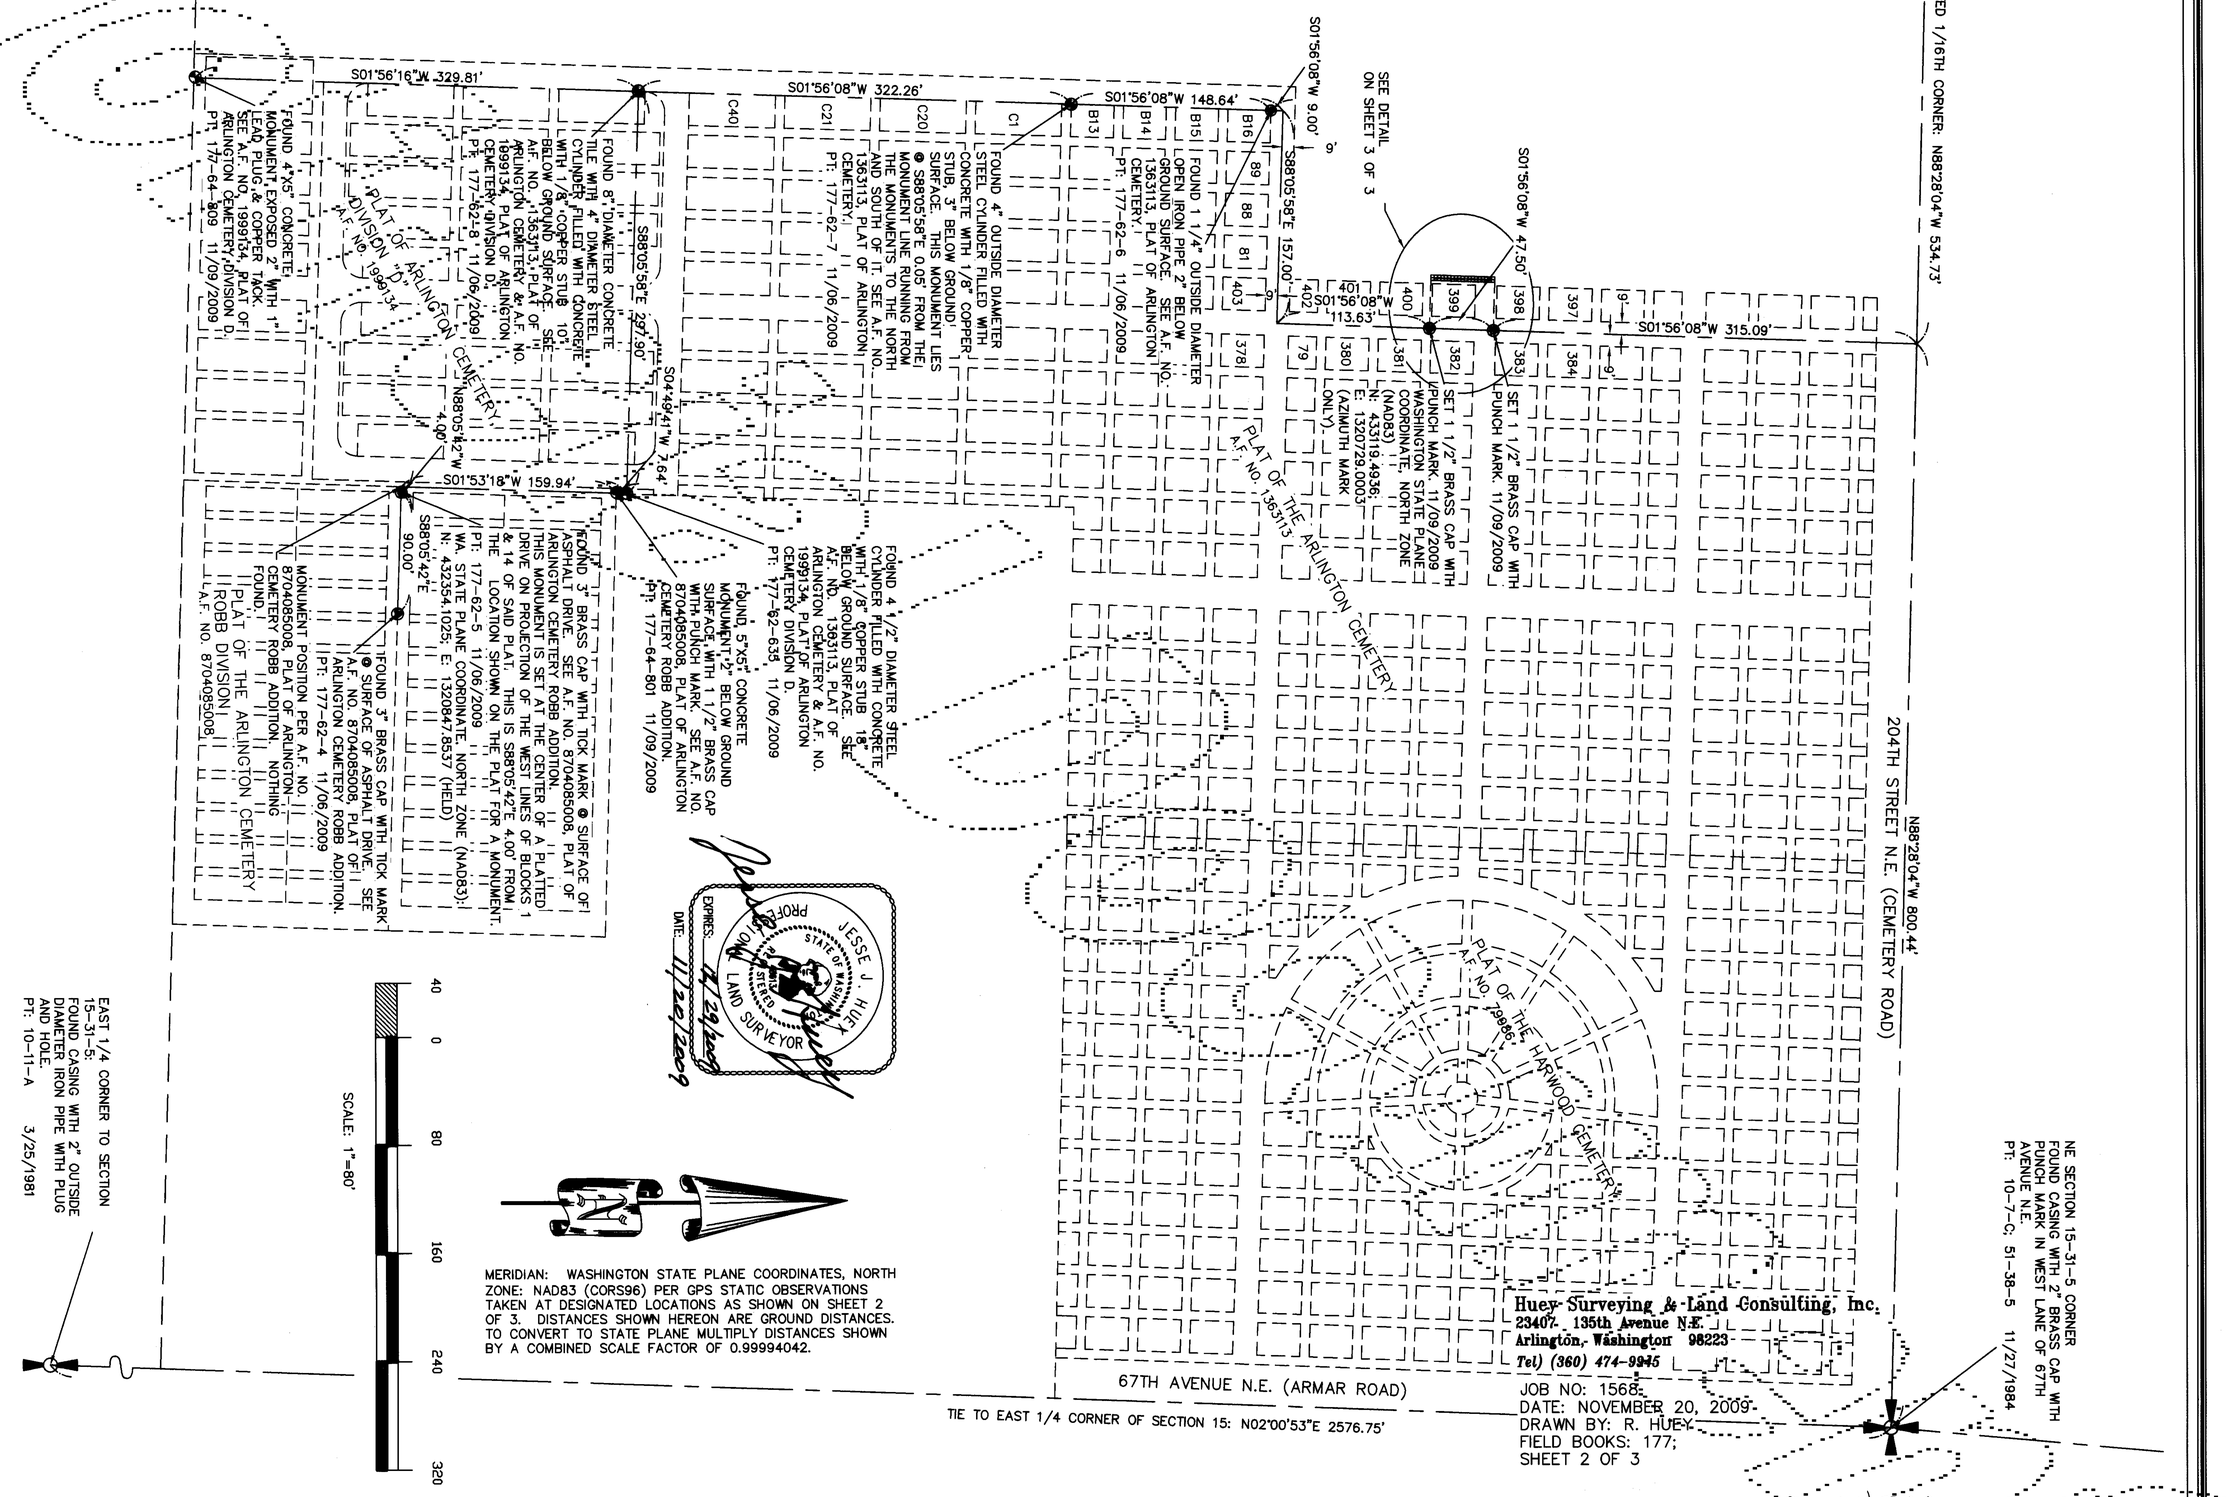

PLAT OF THE ARLINGTON MUNICIPAL CEMETERY
URN GARDEN

IN THE NORTHEAST QUARTER OF THE NORTHEAST QUARTER OF SECTION 15, TOWNSHIP 31 NORTH, RANGE 5 EAST, W.M.
COUNTY OF SNOHOMISH, STATE OF WASHINGTON

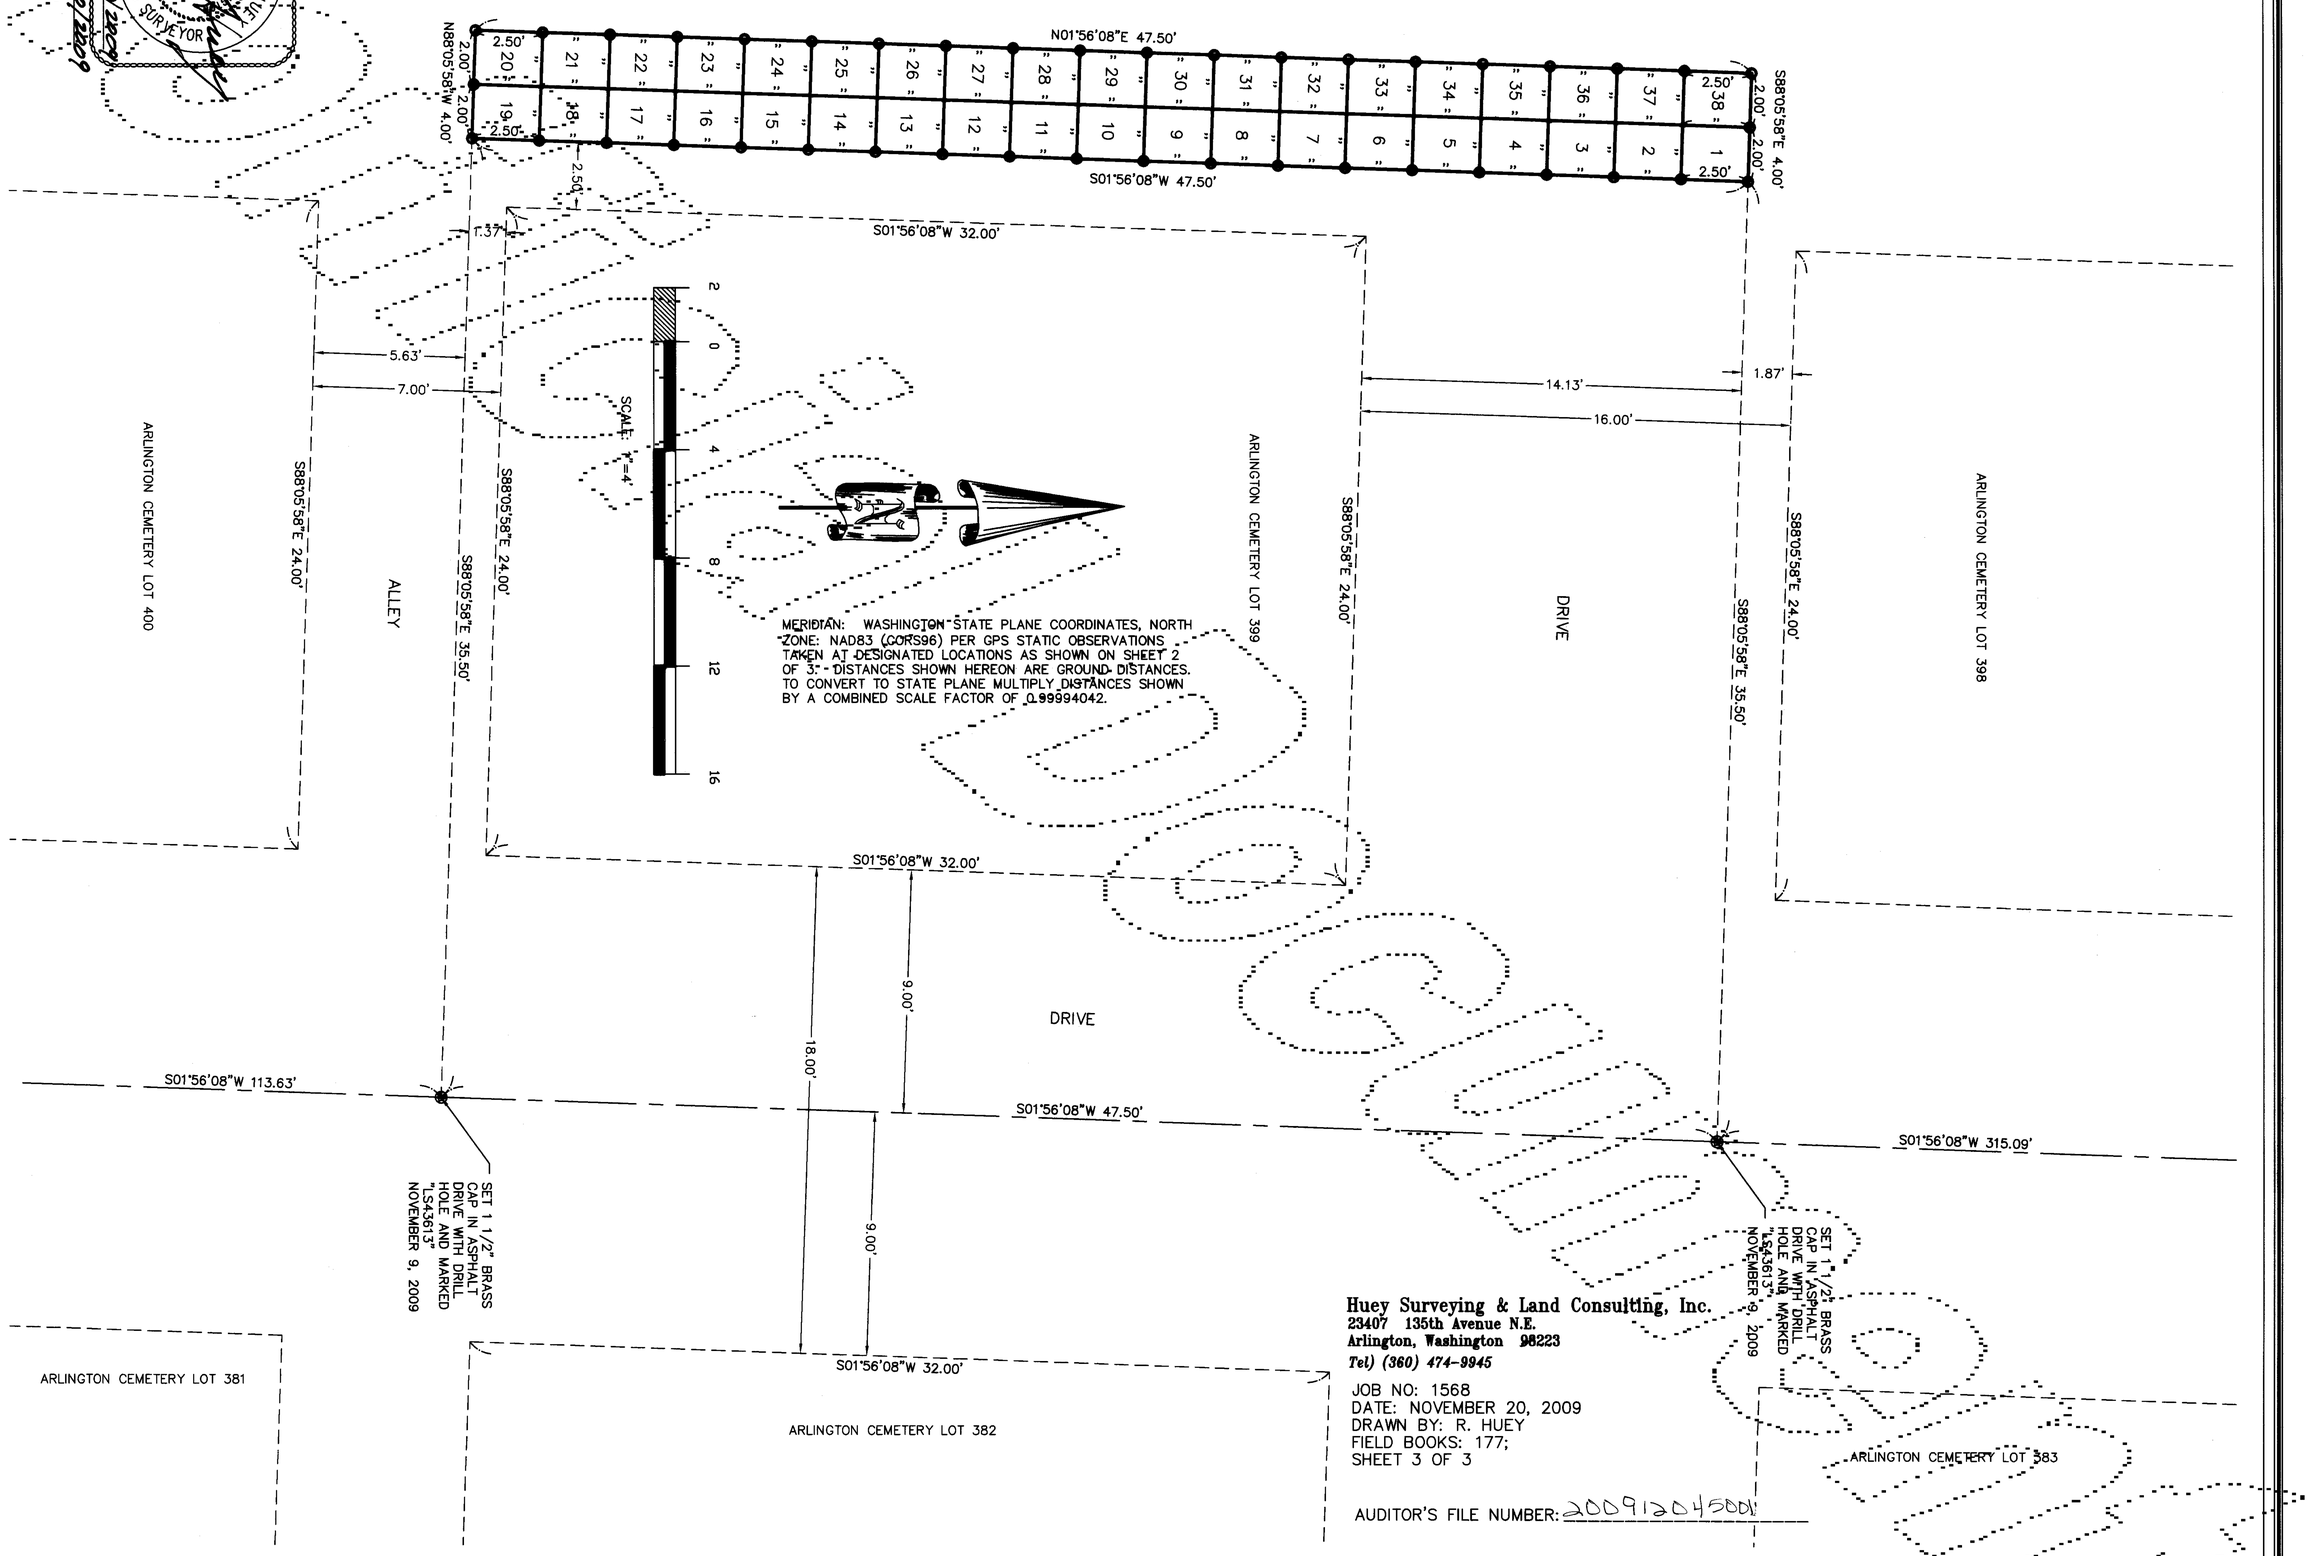

Huey Surveying & Land Consulting, Inc.
23407 135th Avenue N.E.
Arlington, Washington 98223
Tel) (360) 474-9945

JOB NO: 1568
DATE: NOVEMBER 20, 2009
DRAWN BY: R. HUEY
FIELD BOOKS: 177;
SHEET 3 OF 3

AUDITOR'S FILE NUMBER: 200912045001