PLAT OF FIVE ACRE TURKEY FARMS

SNOHOMISH COUNTY WASHINGTON

SCALE 1" = 400' — 1939

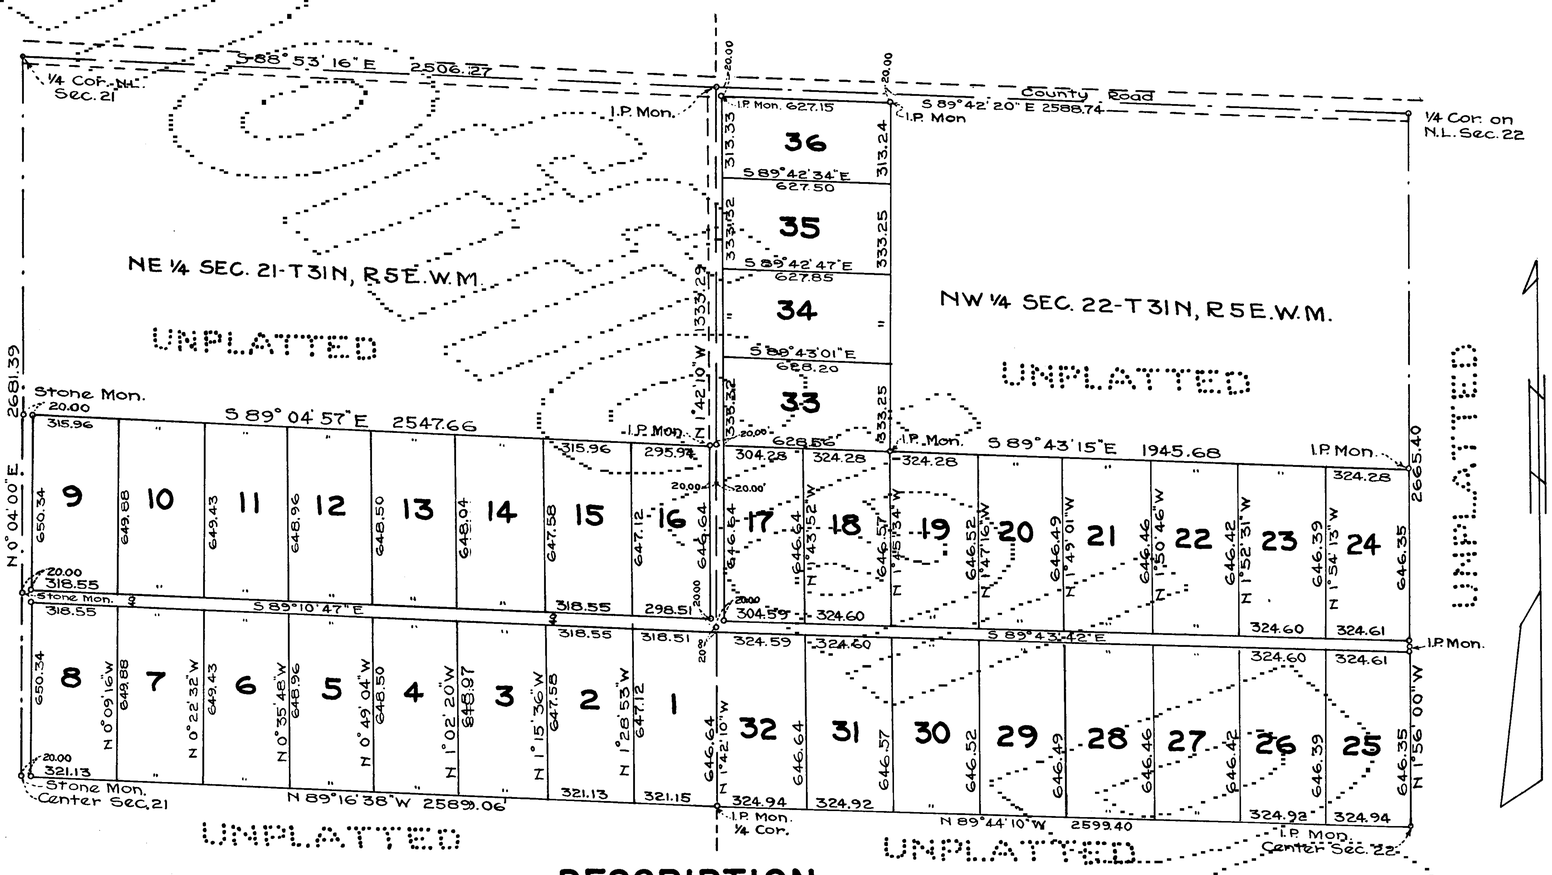

RECORDED
VOL. 11 OF Plats
PAGE 57 REQUEST OF
Stephen C. Saunders
APR. 25 2 26 P.M. 1939.
Verne Sievers, Auditor
Snohomish County, Wash.
DEPUTY Oscar N. Johson.

DESCRIPTION

This Plat of Five Acre Turkey Farms embraces all the land in the South Half (S½) of the North East Quarter of Section 21, Township 31 North, Range 5 East W.M.; the South Half (S½) of the North West Quarter, and the West Half (W½) of the North West Quarter of the North West Quarter of Section 22, Township 31 North, Range 5 East W.M. Except the North twenty feet of the West Half of the North West Quarter of the Northwest Quarter of Section 22, and subject to Logging Railroad Right of Way along the East side of the South Half of the North West Quarter of Section 22, said Township and Range.

DEDICATION

Know all men by these presents, that Stephen C. Saunders, a bachelor, of Marysville, Snohomish County, Washington, does hereby certify that he is the owner in fee simple of the land embraced in the above Plat of Five Acre Turkey Farms, and that the above plat is a full, true and correct plat of the parcel of land more particularly described under the heading "Description" on this plat; and that the land so surveyed, laid out and platted is hereby designated "FIVE ACRE TURKEY FARMS"; that the widths of the roads are properly marked on the said plat; that the tracts in said plat are numbered as shown thereon; that the dimensions and sizes of said tracts are correctly set forth upon said plat by figures thereon; which figures represent feet and decimals of feet; and the said Stephen C. Saunders hereby dedicates and grants to the public all his interest in and to the roads shown on said plat for and as public highways.

Dated this 8th day of April 1939.

Stephen C. Saunders

ACKNOWLEDGMENT

STATE OF WASHINGTON
COUNTY OF SNOHOMISH

I, the undersigned, a Notary Public in and for the State of Washington, do hereby certify that on this 8 day of April 1939, personally appeared before me Stephen C. Saunders, personally known to me to be the individual described in and who executed the foregoing instrument, and acknowledged to me that he signed and executed the same as and for his free and voluntary act and deed for the uses and purposes therein mentioned. Given under my hand and official seal the date in this certificate first above written.

Marquerite H. Henning
Notary Public in and for the State of Washington, residing at Everett.

MARQUERITE H HENNING COMMISSION EXPIRES NOTARY PUBLIC JUNE 23, 1942 STATE OF WASHINGTON

The annexed plat approved this 18th day of April 1939.

William Mero
Chairman of the County Planning Commission for Snohomish County, Wash.

I, C. H. Glover, Secretary of the Snohomish County Planning Commission of Snohomish County, Washington, do hereby certify that the annexed plat having been submitted to said Commission at a special meeting thereof was duly approved by the said Commission on the ___ day of ____ 1939. A.D.

C. H. Glover
Secretary of the County Planning Commission of Snohomish County, Washington.

I, Sylvester R. Stumfall, County Treasurer of Snohomish County, Washington, do hereby certify that all taxes up to and including those for the year 1939 on the land embraced in this plat of Five Acre Turkey Farms have been fully paid.

Sylvester R. Stumfall
County Treasurer of Snohomish County, Washington.

I, Olin M. Sprague, a duly registered professional Engineer and land surveyor hereby certify that I made the survey as shown on the annexed plat, and that the measurements shown there on in feet and decimals of feet, are true and correct, and that monuments have been placed as shown on the plat.

Olin M. Sprague

OLIN M. SPRAGUE STATE OF WASHINGTON REGISTERED PROFESSIONAL ENGINEER

Subscribed and sworn to before me this 29 day of March A.D. 1939.

Marquerite H. Henning
Notary Public in and for the State of Washington, residing at Everett.

MARQUERITE H. HENNING COMMISSION EXPIRES NOTARY PUBLIC JUNE 23, 1942 STATE OF WASHINGTON

Examined and approved this 20 day of April 1939.

Clarence Hickey
County Engineer for Snohomish County, Washington.

647115