6/2

ARLINGTON CEMETERY

ARLINGTON

Snohomish County Washington.

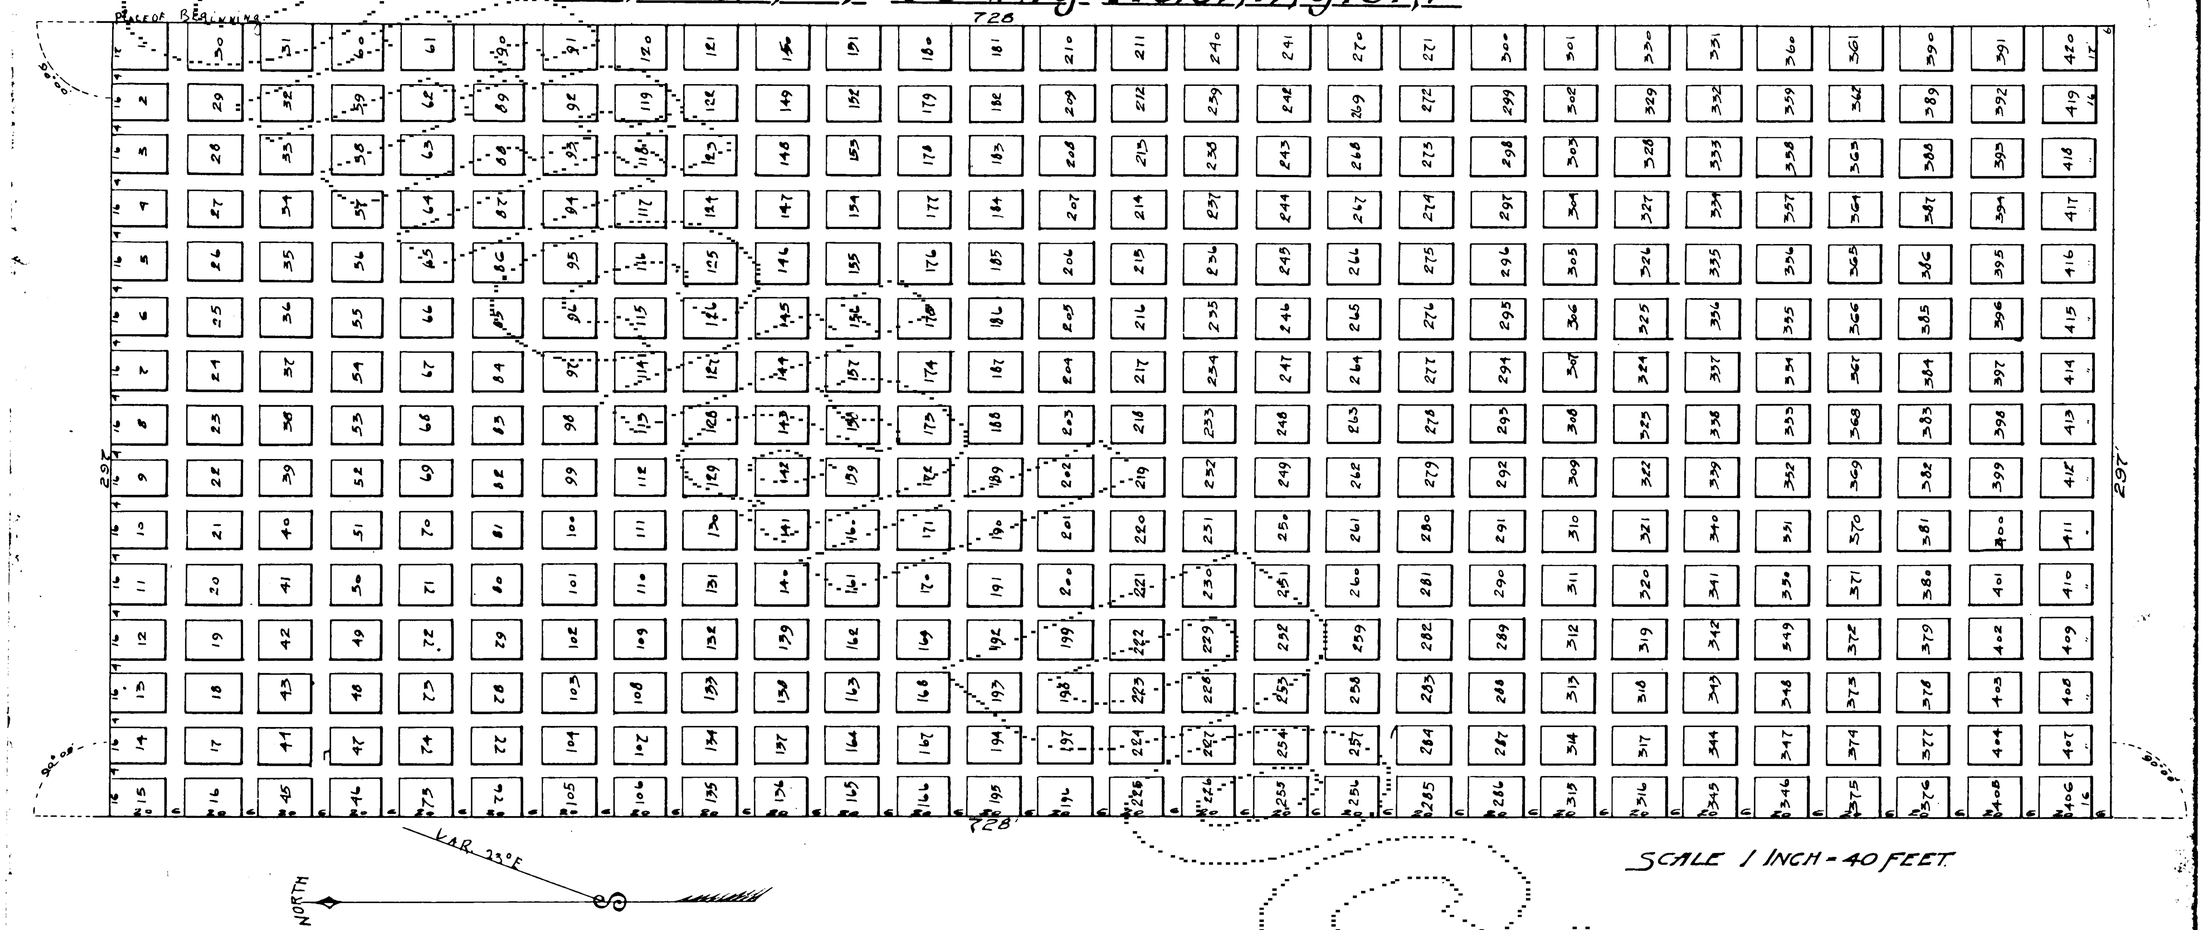

SCALE 1 INCH = 40 FEET

DESCRIPTION

Starting from Sec. Cor. common to Sections 1.2.11 & 12 of Township 31. North Range 5 East W.M.; thence N. 00° 50' W - Var. 23° E. - 1337.5 ft. to 1/16 Cor. thence West 511.5 ft. to "place of Beginning: thence West 297 ft. thence angle 90° left 728 feet: thence angle 90° left 297 ft.: thence angle left 90° 728 ft. to "Place of Beginning: all in S.E.1/4 of S.E.1/4 Sec. 2. said Twp. and Range.

Approved. Jan. 20th 1902.
Thos. C. Fleming
Chairman Board County Commissioners.

68749

Filed for record at request of J. F. Birney Jan. 20th 1902 at 25 minutes past 1 o'clock P.M. and is recorded in Vol. 6, Town Plats at page [illegible]

[illegible]
County Auditor.

NOTE

The accompanying plat is that of the "Arlington Cemetery" and is filed for the purpose of convenience only, in designating the subdivisions of a size fit for the burial of the dead.
No dedication for the public use, of the walks and passages thereon shown is intended: but on the contrary said walks and passages are expressly reserved as private property and are forever subject to such rules and regulations as a majority of the lot owners in said Cemetery may from time to time prescribe.

Elias Cum.
Owner in fee Simple of above described land.

In presence of:
E. N. Livermore
J. E. Livermore
} Witnesses.

ACKNOWLEDGMENT

State of Washington } ss
County of Snohomish }

I. E. N. Livermore. Notary Public in and for Washington do hereby certify that on this 18th day of January A. D. 1902 personally appeared before me Elias Cum to me known to be the individual who executed this instrument and acknowledged that he signed and sealed the same as his free and voluntary act and deed for the uses and purposes therein mentioned. Given under my hand and official seal this 18th day of January A.D. 1902

E. N. Livermore
Notary Public in and for the State of Washington, residing at Arlington.

E. N. LIVERMORE
COMMISSION EXPIRES JUNE 25 1905
NOTARY PUBLIC
STATE OF WASHINGTON

J. F. Birney Surveyor.