SNOHOMISH COUNTY
WASHINGTON

JAMES AND FOLSTAD
ENGINEERS.
Snohomish Washington.
Sep 24th 1890

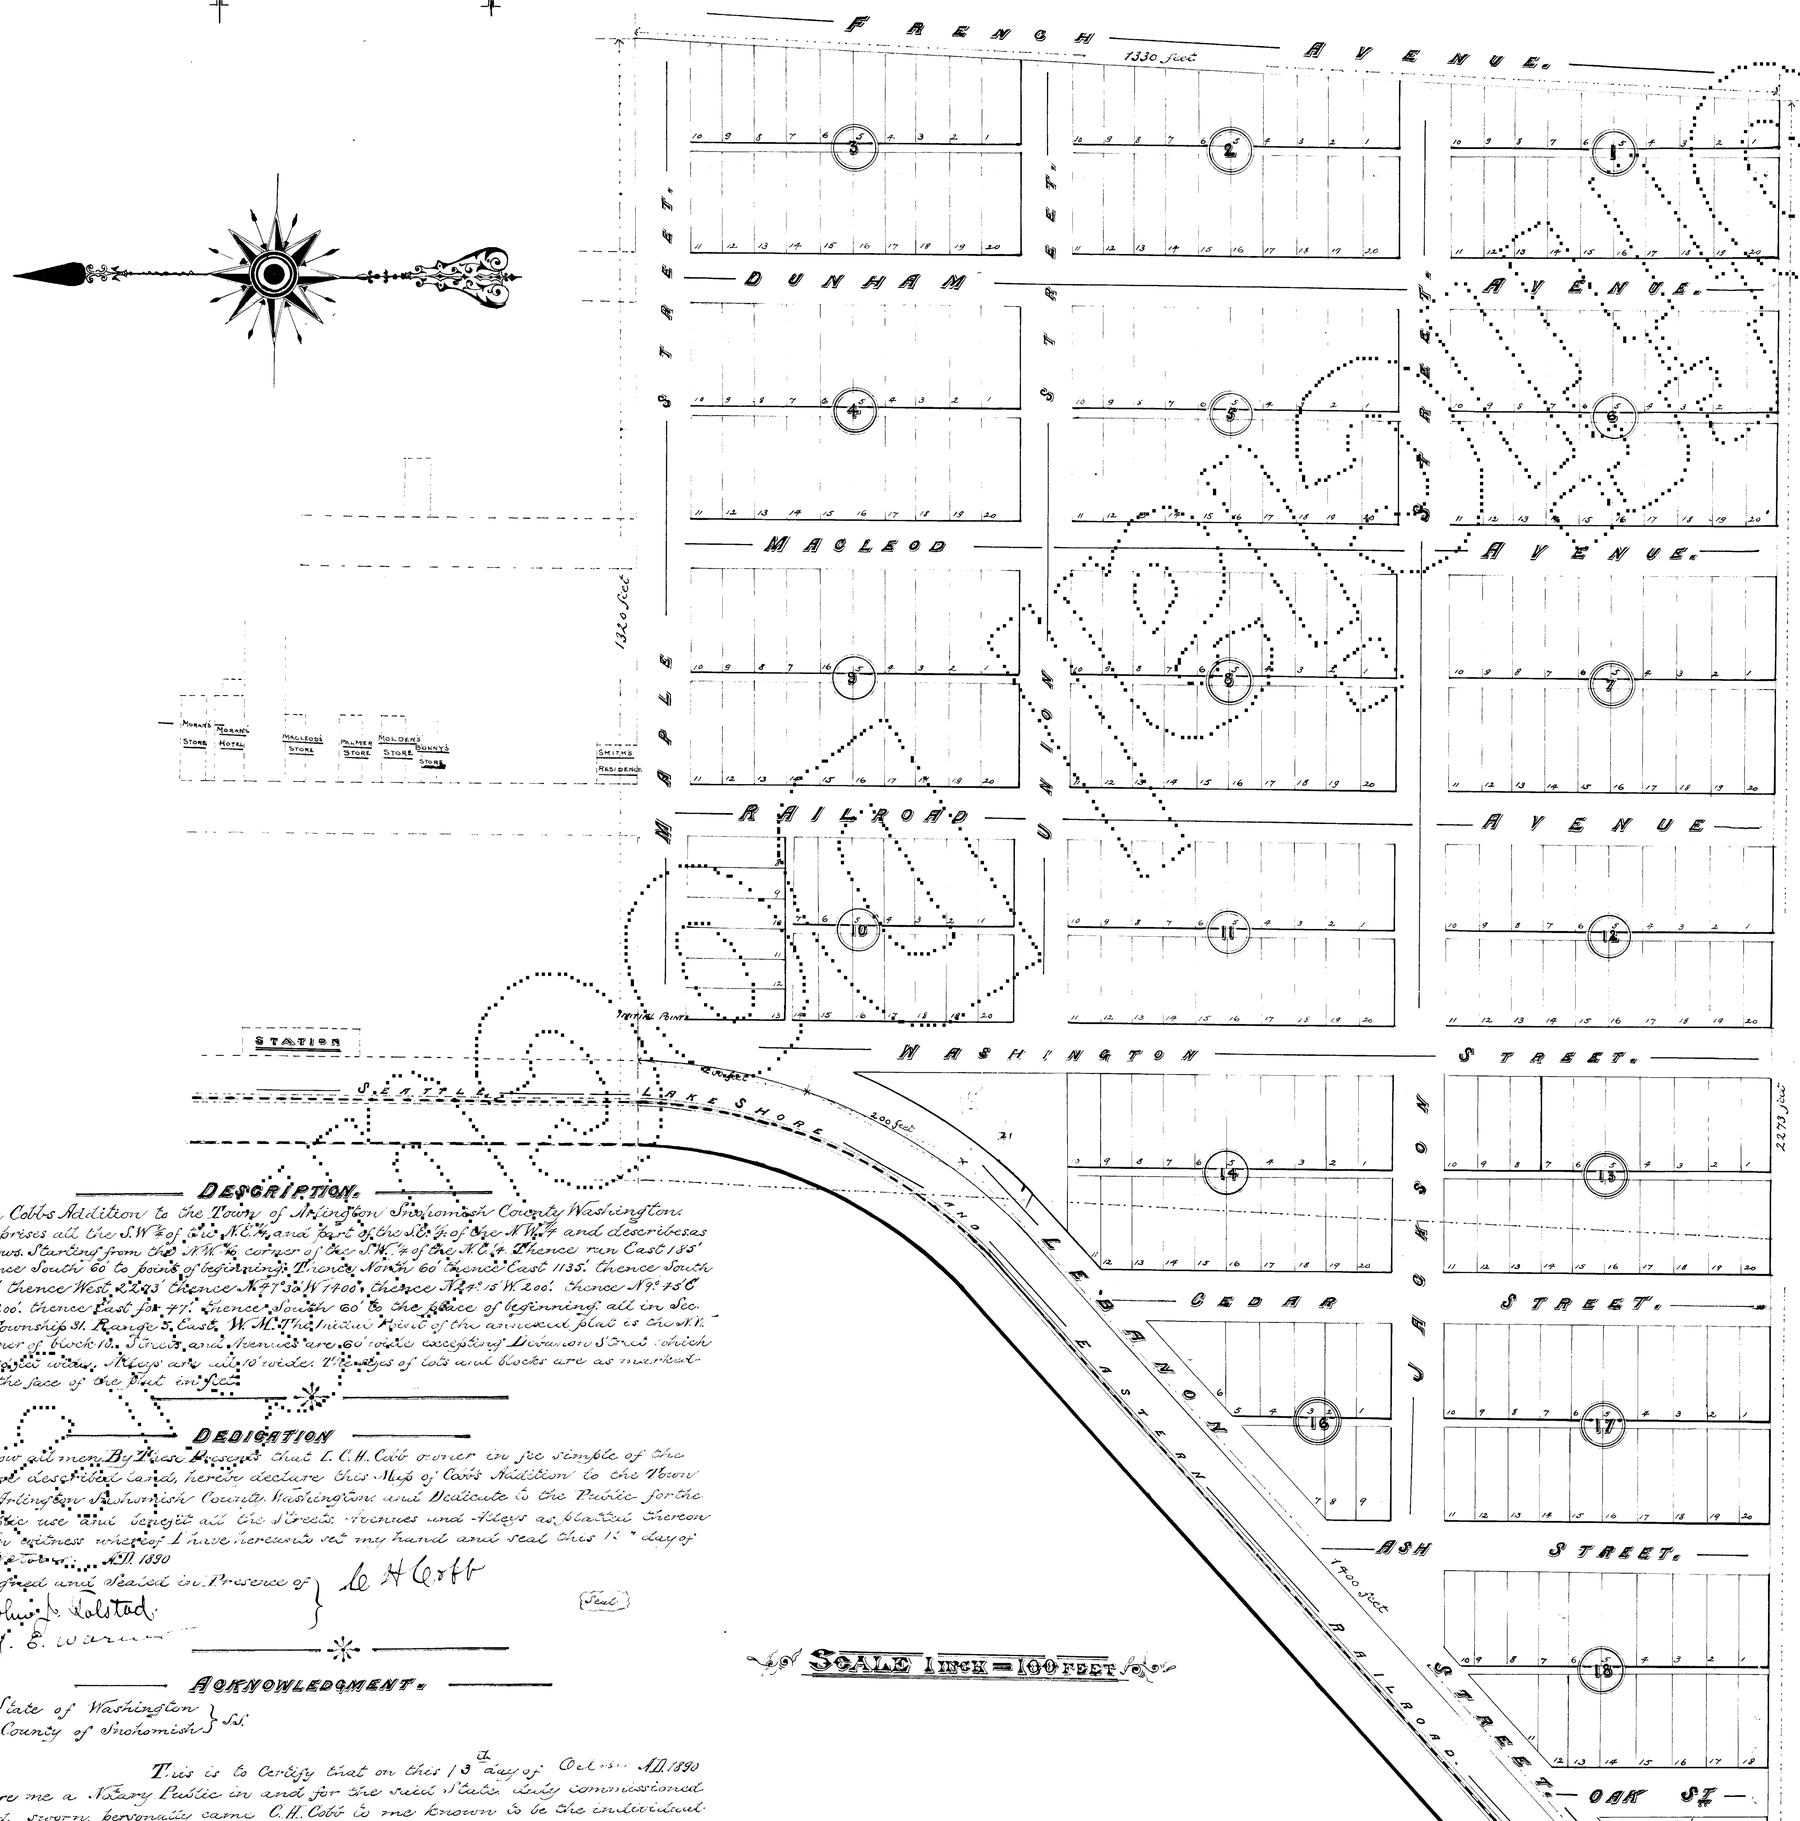

DESCRIPTION.

The Cobbs Addition to the Town of Arlington Snohomish County Washington comprises all the S.W.¼ of the N.E.¼ and part of the S.E.¼ of the N.W.¼ and describes as follows. Starting from the N.W. corner of the S.W.¼ of the N.E.¼ thence run East 185' thence South 60' to point of beginning. Thence North 60' thence East 1135'. thence South 1330' thence West 2273' thence N. 47° 35' W 1400'. thence N. 44° 15' W. 200'. thence N. 9° 45' E for 200'. thence East for 47'. thence South 60' to the place of beginning all in Sec. 11. Township 31. Range 5. East. W.M. The initial point of the annexed plat is the N.W. corner of block 18. Streets and Avenues are 60' wide excepting Dickerson Street which is 40 feet wide. Alleys are all 10' wide. The sizes of lots and blocks are as marked on the face of the plat in feet.

DEDICATION

Know all men By These Presents that I. C. H. Cobb owner in fee simple of the above described land, hereby declare this Map of Cobb's Addition to the Town of Arlington Snohomish County Washington and Dedicate to the Public for the public use and benefit all the Streets Avenues and Alleys as platted thereon

In witness whereof I have hereunto set my hand and seal this 13th day of October A.D. 1890

Signed and Sealed in Presence of
John J. Holstad
C. H. Warner

C. H. Cobb (Seal)

ACKNOWLEDGMENT.

State of Washington } ss.
County of Snohomish }

This is to Certify that on this 13th day of October A.D. 1890 before me a Notary Public in and for the said State duly commissioned and sworn personally came C. H. Cobb to me known to be the individual described in and who executed the within instrument and he acknowledged to me that he signed and sealed the same as his free and voluntary act and deed for the uses and purposes therein mentioned.

SAMPLE